Product Approval
USER: Public User

FL #	FL25959-R6
Application Type	Revision
Code Version	2023
Application Status	Approved
Comments	
Archived	☐
Product Manufacturer	Mr-Glass Doors & Windows Manufacturing, LLC
Address/Phone/Email	8051 NW 79th Place Medley, FL 33166 (305) 470-8284 ulises@mrglasswindows.com
Authorized Signature	Ulises Senaris ulises@mrglasswindows.com
Technical Representative	Augusto Arias
Address/Phone/Email	8120 NW 84th St Medley, FL 33166 (305) 470-8284 aarias@mrglasswindows.com
Quality Assurance Representative	
Address/Phone/Email	
Category	Exterior Doors
Subcategory	Sliding Exterior Door Assemblies
Compliance Method	Evaluation Report from a Florida Registered Architect or a Licensed Florida Professional Engineer ☐ Evaluation Report - Hardcopy Received
Florida Engineer or Architect Name who developed the Evaluation Report	Jalal Farooq
Florida License	PE-81223
Quality Assurance Entity	Keystone Certifications, Inc.
Quality Assurance Contract Expiration Date	04/30/2035
Validated By	Abel Carrasco, PE ☑ Validation Checklist - Hardcopy Received
Certificate of Independence	FL25959_R6_COI_SS - Certificate of Independence 2023.pdf

Referenced Standard and Year (of Standard)

Standard	Year
TAS 201	1994
TAS 202	1994
TAS 203	1994

Equivalence of Product Standards Certified By

Sections from the Code

Product Approval Method	Method 1 Option D
Date Submitted	04/17/2025
Date Validated	04/25/2025
Date Pending FBC Approval	04/29/2025
Date Approved	06/10/2025

Summary of Products

FL #	Model, Number or Name	Description
25959.1	Series MG-1100 Aluminum Sliding Glass Door	Large missile impact resistant 3-track aluminum sliding glass door
Limits of Use **Approved for use in HVHZ:** Yes **Approved for use outside HVHZ:** Yes **Impact Resistant:** Yes **Design Pressure:** +80/-100 **Other:** See drawing 18-06F for span vs load combinations and installation details		**Installation Instructions** FL25959_R6_II_SS - MG 1100 SGD (LMI) -DWG 18-06F 2023 R1.pdf Verified By: Jalal Farooq PE 81223 Created by Independent Third Party: Yes **Evaluation Reports** FL25959_R6_AE_SS - MG 1100 SGD (LMI) -PAE 2023.pdf Created by Independent Third Party: Yes
25959.2	Series MG-1100 Aluminum Sliding Glass Door	Small missile impact resistant 3-track aluminum sliding glass door
Limits of Use **Approved for use in HVHZ:** Yes **Approved for use outside HVHZ:** Yes **Impact Resistant:** Yes **Design Pressure:** +80/-100 **Other:** See drawing 18-16F for span vs load combinations and installation details		**Installation Instructions** FL25959_R6_II_SS - MG 1100 SGD (SMI) -DWG 18-16F 2023.pdf Verified By: Jalal Farooq PE 81223 Created by Independent Third Party: Yes **Evaluation Reports** FL25959_R6_AE_SS - MG 1100 SGD (SMI)-PAE 2023.pdf Created by Independent Third Party: Yes

Back Next

Contact Us :: 2601 Blair Stone Road, Tallahassee FL 32399 Phone: 850-487-1824

The State of Florida is an AA/EEO employer. Copyright 2007-2013 State of Florida. :: Privacy Statement :: Accessibility Statement :: Refund Statement

Under Florida law, email addresses are public records. If you do not want your e-mail address released in response to a public-records request, do not send electronic mail to this entity. Instead, contact the office by phone or by traditional mail. If you have any questions, please contact 850.487.1395. *Pursuant to Section 455.275(1), Florida Statutes, effective October 1, 2012, licensees licensed under Chapter 455, F.S. must provide the Department with an email address if they have one. The emails provided may be used for official communication with the licensee. However email addresses are public record. If you do not wish to supply a personal address, please provide the Department with an email address which can be made available to the public. To determine if you are a licensee under Chapter 455, F.S., please click here .

Product Approval Accepts:

Credit Card Safe securityMETRICS

AL-FAROOQ CORPORATION

CONSULTING ENGINEERS & PRODUCT DEVELOPMENT

PRODUCT APPROVAL EVALUATION
RULE CHAPTER #61G20-3 • METHOD 1 OPTION D

FL 25959
Date: 7/24/2023

Detailed Product Description:

Manufacturer: MR-GLASS DOORS & WINDOWS MANUFACTURING LLC.

Manufacturer Address: 8051 NW 79th PLACE, MEDLEY, FL 33166

Model Name: SERIES MG-1100 ALUMINUM SLIDING GLASS DOOR

Maximum Load: +80 PSF, -100 PSF (Small Missile Impact)

Installation Drawings # 18-16F

This product complies with the High Velocity Hurricane Zone (HVHZ) testing requirements.

For maximum sizes, combination of span vs loads and anchor type refer to installation drawings.

Comparative analysis used X Yes ___ No

Mandatory Tests (Tested in accordance with AAMA 101/I.S.2/NAFS/TAS-202)

TEST	DESCRIPTION	TEST LOCATION	TEST REPORT DATE	TEST REPORT #	Test Sealed by
ASTM E283	Air Infiltration Leakage	Fenestration Testing Laboratory	10/23/2015 10/25/2015	8595 8599 8594	Idalmis Ortega, P.E.
		Hurricane Engineering & Testing, Inc.	11/28/2017	HETI-17-5078 HETI-17-5084	Rafael E.Droz-Seda, P.E.
ASTM E331 OR ASTM 547 & TAS 202	Water Penetration	Fenestration Testing Laboratory	10/23/2015 10/25/2015	8595 8599 8594	Idalmis Ortega, P.E.
		Hurricane Engineering & Testing, Inc.	11/28/2017	HETI-17-5078 HETI-17-5084	Rafael E.Droz-Seda, P.E.
ASTM E330 & TAS 202	Uniform Static Air Press.	Fenestration Testing Laboratory	10/23/2015 10/25/2015	8595 8599 8594	Idalmis Ortega, P.E.
		Hurricane Engineering & Testing, Inc.	11/28/2017	HETI-17-5078 HETI-17-5084	Rafael E.Droz-Seda, P.E.
ASTM F842	Forced Entry	Fenestration Testing Laboratory	10/23/2015 10/25/2015	8595 8599 8594	Idalmis Ortega, P.E.
		Hurricane Engineering & Testing, Inc.	11/28/2017	HETI-17-5078 HETI-17-5084	Rafael E.Droz-Seda, P.E.

Supplemental Tests (Tested in accordance with TAS-201 and TAS-203)					
TEST	**DESCRIPTION**	**TEST LOCATION**	**TEST REPORT DATE**	**TEST REPORT #**	**Test Sealed by**
FBC 1626.3 (TAS 201 & 203)	Small Missile Impact & Cyclic	Fenestration Testing Laboratory	10/23/2015 10/25/2015	8595 8599 8594	Idalmis Ortega, P.E.
		Hurricane Engineering & Testing, Inc.	11/28/2017	HETI-17-5079 HETI-17-5085	Rafael E.Droz-Seda, P.E.

Under the limitations of the attached installation drawings, to the best of my knowledge and ability, the above product conforms to the requirements of the 2023 Florida Building Code.

Evaluation Report Engineer:

Jalal Farooq PE # 81223
Al-Farooq Corporation EB # 3538

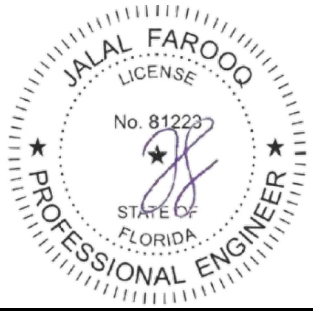

Sealed: 7/24/2023

DOOR DESIGN LOAD CAPACITY – PSF					
AVERAGE PANEL WIDTH INCHES	DOOR FRAME HEIGHT INCHES	GLASS TYPES 'C', 'C1', 'D' & 'D1'			
		STD. ASTRAGAL		REINF. ASTRAGAL	
		EXT.(+)	INT.(–)	EXT.(+)	INT.(–)
30	82–7/8	80.0	100.0	80.0	100.0
36		80.0	100.0	80.0	100.0
42		80.0	100.0	80.0	100.0
48		80.0	100.0	80.0	100.0
54		71.1	88.9	80.0	88.9
60		64.0	80.0	64.0	80.0
30	84	80.0	100.0	80.0	100.0
36		80.0	100.0	80.0	100.0
42		80.0	100.0	80.0	100.0
48		80.0	100.0	80.0	100.0
54		71.1	88.9	71.1	88.9
60		64.0	80.0	64.0	80.0
30	90	80.0	100.0	80.0	100.0
36		80.0	100.0	80.0	100.0
42		80.0	100.0	80.0	100.0
48		80.0	100.0	80.0	100.0
54		71.1	88.9	71.1	88.9
60		–	–	64.0	80.0
30	96	80.0	100.0	80.0	100.0
36		80.0	100.0	80.0	100.0
42		80.0	100.0	80.0	100.0
48		80.0	100.0	80.0	100.0
54		71.1	88.9	71.1	88.9
60		–	–	64.0	80.0
30	102	80.0	100.0	80.0	100.0
36		80.0	100.0	80.0	100.0
42		80.0	100.0	80.0	100.0
48		80.0	100.0	80.0	100.0
50		–	–	76.8	96.0
52		–	–	73.8	92.3
54		–	–	71.1	88.9
56		–	–	68.6	85.7
30	108	80.0	100.0	80.0	100.0
36		80.0	100.0	80.0	100.0
42		80.0	100.0	80.0	100.0
48		80.0	100.0	80.0	100.0
50		–	–	76.8	96.0
52		–	–	73.8	92.3
30	114	–	–	80.0	100.0
36		–	–	80.0	100.0
42		–	–	80.0	100.0
48		–	–	80.0	100.0
50		–	–	76.8	96.0
30	120	–	–	80.0	100.0
36		–	–	80.0	100.0
42		–	–	80.0	100.0
48		–	–	80.0	100.0

ANCHOR LOAD CAPACITY – PSF				
ANCHOR TYPE		ANCHORS 'A', 'B', C' & 'D'		
SHIM SPACE		3/8" SHIM	1/2" MAX. SHIM	
PANEL WIDTH INCHES	DOOR FRAME HEIGHT INCHES	6 ANCHORS AT MTG. STILE ENDS	6 ANCHORS AT MTG. STILE ENDS	8 ANCHORS AT MTG. STILE ENDS
		EXT. (+) INT. (–)	EXT. (+) INT. (–)	EXT. (+) INT. (–)
30	82–7/8	100.0	100.0	100.0
36		100.0	100.0	100.0
42		100.0	100.0	100.0
48		100.0	100.0	100.0
54		100.0	100.0	100.0
60		100.0	100.0	100.0
30	84	100.0	100.0	100.0
36		100.0	100.0	100.0
42		100.0	100.0	100.0
48		100.0	100.0	100.0
54		100.0	100.0	100.0
60		100.0	100.0	100.0
30	90	100.0	100.0	100.0
36		100.0	100.0	100.0
42		100.0	100.0	100.0
48		100.0	100.0	100.0
54		100.0	100.0	100.0
60		100.0	100.0	100.0
30	96	100.0	100.0	100.0
36		100.0	100.0	100.0
42		100.0	100.0	100.0
48		100.0	100.0	100.0
54		100.0	98.7	100.0
60		100.0	88.8	100.0
30	102	100.0	100.0	100.0
36		100.0	100.0	100.0
42		100.0	100.0	100.0
48		100.0	100.0	100.0
50		100.0	100.0	100.0
52		100.0	96.4	100.0
54		100.0	92.9	100.0
56		100.0	89.5	100.0
30	108	100.0	100.0	100.0
36		100.0	100.0	100.0
42		100.0	100.0	100.0
48		100.0	98.7	100.0
50		100.0	94.7	100.0
52		100.0	91.1	100.0
30	114	100.0	100.0	100.0
36		100.0	100.0	100.0
42		100.0	100.0	100.0
48		100.0	93.5	100.0
50		100.0	89.7	100.0
30	120	100.0	100.0	100.0
36		100.0	100.0	100.0
42		100.0	100.0	100.0
48		100.0	88.8	100.0

FOR INSTALLATIONS WHERE WATER INFILTRATION RESISTANCE IS REQUIRED LIMIT ALL EXTERIOR(+) LOADS TO +76.7 PSF FOR 2–13/16" SILL HEIGHTS
SEE SHEET 5 FOR DETAILS

REINF. ASTRAGAL ONLY IN CONFIGURATIONS THAT REQUIRE ASTRAGAL.

$$\text{AVERAGE PANEL WIDTH} = \frac{\text{DOOR FRAME WIDTH}}{\text{NUMBER OF PANELS}}$$

NOTE:
GLASS CAPACITIES ON THIS SHEET ARE BASED ON ASTM E1300–09 (3 SEC. GUSTS) AND FLORIDA BUILDING COMMISSION DECLARATORY STATEMENT DCA05–DEC–219

INSTRUCTIONS:

USE CHARTS AS FOLLOWS.

STEP 1 DETERMINE DESIGN WIND LOAD REQUIREMENT BASED ON WIND VELOCITY, BLDG. HEIGHT, WIND ZONE USING APPLICABLE ASCE 7 STANDARD.

STEP 2 DETERMINE DOOR CAPACITY FROM TABLE ON SHEET 1 FOR THE GLASS TYPE USED.

STEP 3 USING CHARTS ON SHEET 1 SELECT ANCHOR OPTION WITH DESIGN RATING MORE THAN DESIGN LOAD SPECIFIED IN STEP 1 ABOVE.

STEP 4 THE LOWEST VALUE RESULTING FROM STEPS 2 AND 3 SHALL APPLY TO ENTIRE SYSTEM.

STEP 5 SEE SHEET 8 TO DETERMINE MIN. AND MAX. GAP DIMENSIONS FOR UNANCHORED JAMBS.

THESE DOORS ARE RATED FOR SMALL MISSILE IMPACT.
F.B.C. APPROVED IMPACT RESISTANT SHUTTERS REQUIRED FOR INSTALLATIONS UP TO 30 FT. OF GRADE.
SHUTTERS NOT REQD. FOR INSTALLATIONS ABOVE 30 FT. OF GRADE.

SERIES 1100 (S.M.I.)
ALUMINUM SLIDING GLASS DOOR

THIS PRODUCT HAS BEEN DESIGNED AND TESTED TO COMPLY WITH THE REQUIREMENTS OF THE 2020 (7TH EDITION)/2023 (8TH EDITION) FLORIDA BUILDING CODE INCLUDING HIGH VELOCITY HURRICANE ZONE (HVHZ).

1BY OR 2BY WOOD BUCKS & BUCK FASTENERS BY OTHERS, MUST BE DESIGNED AND INSTALLED ADEQUATELY TO TRANSFER APPLIED PRODUCT LOADS TO THE BUILDING STRUCTURE.

ANCHORS SHALL BE CORROSION RESISTANT, SPACED AS SHOWN ON DETAILS AND INSTALLED PER MANUF'S INSTRUCTIONS. SPECIFIED EMBEDMENT TO BASE MATERIAL SHALL BE BEYOND WALL DRESSING OR STUCCO.

A LOAD DURATION INCREASE IS USED IN DESIGN OF ANCHORS INTO WOOD ONLY.

ALL SHIMS TO BE HIGH IMPACT, NON–METALLIC AND NON–COMPRESSIBLE.

MATERIALS INCLUDING BUT NOT LIMITED TO STEEL/METAL SCREWS, THAT COME INTO CONTACT WITH OTHER DISSIMILAR MATERIALS SHALL MEET THE REQUIREMENTS OF THE 2020/2023 FLORIDA BLDG. CODE & ADOPTED STANDARDS.

THIS PRODUCT APPROVAL IS GENERIC AND DOES NOT PROVIDE INFORMATION FOR A SITE SPECIFIC PROJECT, i.e. LIFE SAFETY OF THIS PRODUCT, ADEQUACY OF STRUCTURE RECEIVING THIS PRODUCT AND SEALING AROUND OPENING FOR WATER INFILTRATION RESISTANCE ETC.
CONDITIONS NOT SHOWN IN THIS DRAWING ARE TO BE ANALYZED SEPARATELY, AND TO BE REVIEWED BY BUILDING OFFICIAL.

DESIGN LOADS SHOWN ARE BASED ON 'ALLOWABLE STRESS DESIGN (ASD)'.

MANUFACTURER'S LABEL SHALL BE LOCATED ON A READILY VISIBLE LOCATION IN ACCORDANCE WITH SECTION 1709.9.3 OF FLORIDA BUILDING CODE. LABELING TO COMPLY WITH SECTION 1709.9.2.

Sealed: 7/24/2023

FL #25959.2

A– CONTRACTOR TO BE RESPONSIBLE FOR THE SELECTION, PURCHASE AND INSTALLATION OF THIS PRODUCT BASED ON THIS PRODUCT EVALUATION PROVIDED HE/SHE DOES NOT DEVIATE FROM THE CONDITIONS DETAILED ON THIS DOCUMENT.

B– THIS PRODUCT EVALUATION DOCUMENT WILL BE CONSIDERED INVALID IF ALTERED BY ANY MEANS.

C– SITE SPECIFIC PROJECTS SHALL BE PREPARED BY A FLORIDA REGISTERED ENGINEER OR ARCHITECT WHICH WILL BECOME THE ENGINEER OF RECORD (E.O.R.) FOR THE PROJECT AND WHO WILL BE RESPONSIBLE FOR THE PROPER USE OF THE P.E.D. ENGINEER OF RECORD, ACTING AS A DELEGATED ENGINEER TO THE P.E.D. ENGINEER SHALL SUBMIT TO THIS LATTER THE SITE SPECIFIC DRAWINGS FOR REVIEW.

D– THIS P.E.D. SHALL BEAR THE DATE AND ORIGINAL SEAL AND SIGNATURE OF THE PROFESSIONAL ENGINEER OF RECORD THAT PREPARED IT.

JALAL FAROOQ LICENSE No. 81223 STATE OF FLORIDA PROFESSIONAL ENGINEER

AL-FAROOQ CORPORATION
ENGINEERS & PRODUCT DEVELOPMENT
9360 SUNSET DRIVE, SUITE 220 (C.A.N. 3538)
MIAMI, FLORIDA 33173 FAX. (305) 262-6978
TEL. (305) 264-8100

COMP–ANL\18–16F–MG

SERIES 1100 ALUM SLIDING GLASS DOOR (S.M.I.)

MR-GLASS DOORS & WINDOWS MANUFACTURING, LLC
8051 N.W. 79th Place
Medley, FL. 33166
Tel. (305) 764-3963 Fax. (305) 470-8285

revisions:			
no	date	by	description
A	07.24.20		UPDATED TO 2020 FBC
B	07.21.23		UPDATED TO 2023 FBC

date: 12-28-17
scale: –
dr. by: TARIQ
chk. by:

drawing no. 18–16F

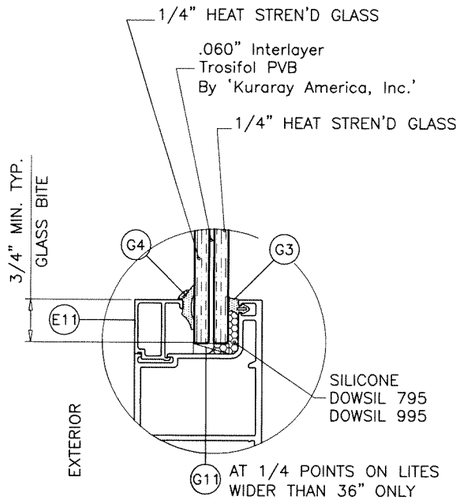

GLASS TYPE 'C'

9/16" OVERALL LAMINATED GLASS

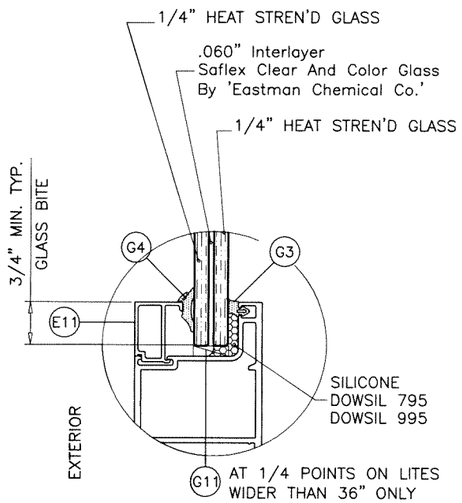

GLASS TYPE 'D'

9/16" OVERALL LAMINATED GLASS

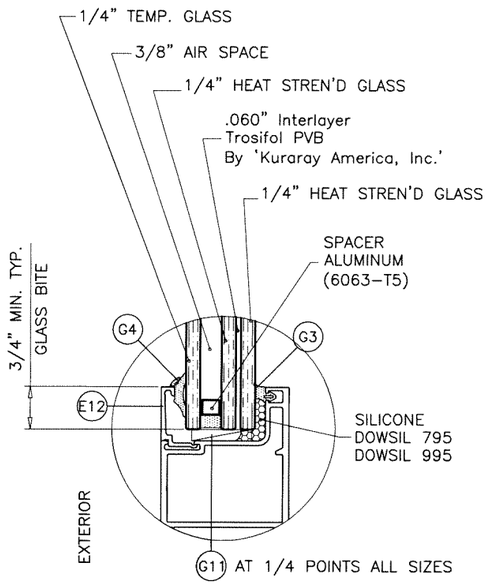

GLASS TYPE 'CI'

1-3/16" OVERALL INSUL. LAM. GLASS

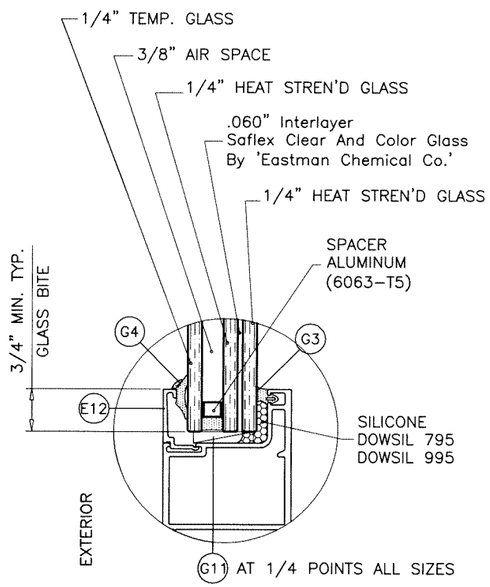

GLASS TYPE 'DI'

1-3/16" OVERALL INSUL. LAM. GLASS

GLAZING OPTIONS

Sealed: 7/24/2023

FL #25959.2

AL-FAROOQ CORPORATION
ENGINEERS & PRODUCT DEVELOPMENT
9360 SUNSET DRIVE, SUITE 220
MIAMI, FLORIDA 33173 (C.A.N. 3538)
TEL. (305) 264-8100 FAX. (305) 262-6978

COMP-ANL\18-16F-MG

SERIES 1100 ALUM SLIDING GLASS DOOR (S.M.I.)

MR-GLASS DOORS & WINDOWS MANUFACTURING, LLC
8051 N.W. 79th Place
Medley, FL. 33166
Tel. (305) 764-3963 Fax. (305) 470-8285

revisions:

no	date	by	description

date: 12-28-17
scale: 3/8" = 1"
dr. by: TARIQ
chk. by:

drawing no. 18-16F

sheet 2 of 11

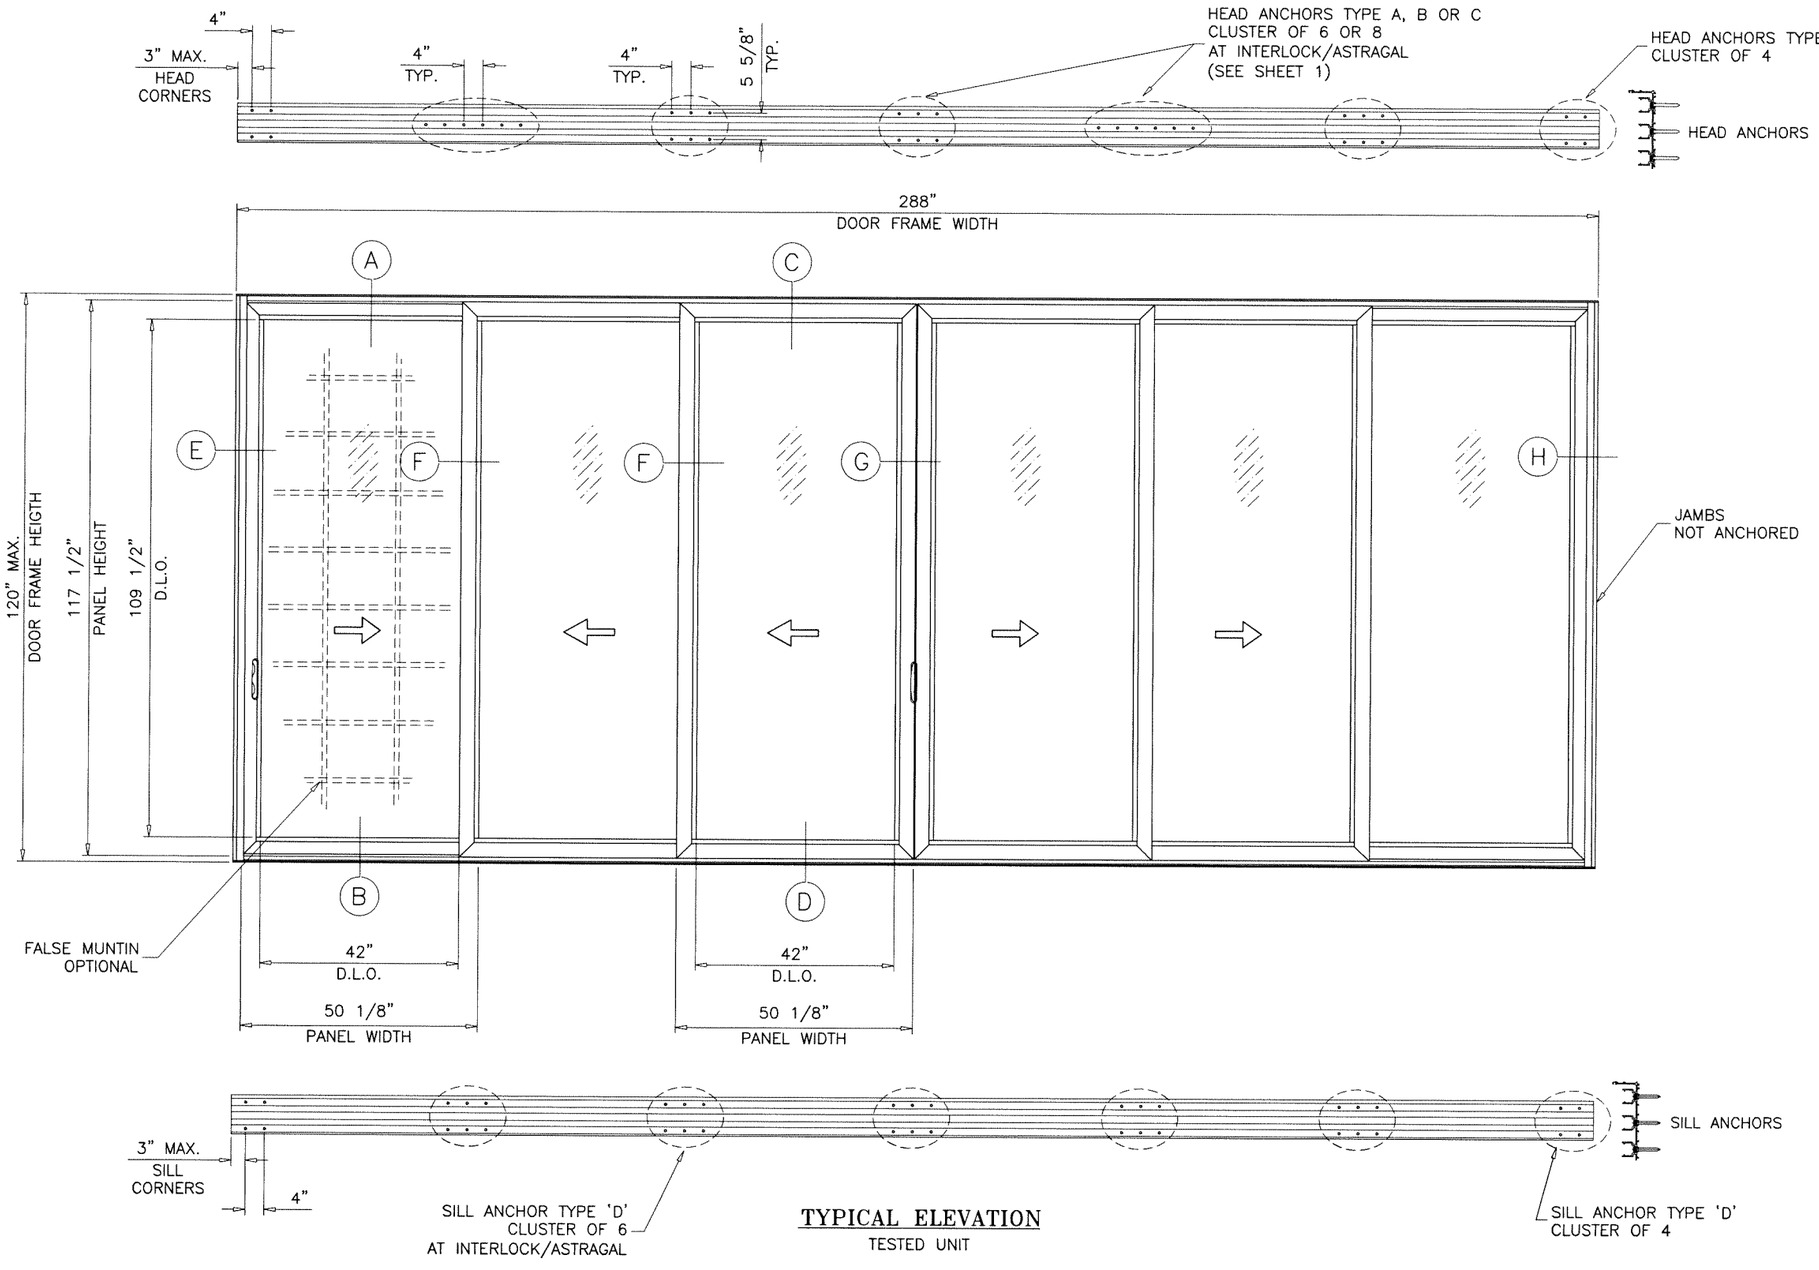

TYPICAL ELEVATION
TESTED UNIT

DAYLITE OPENINGS WIDTHS:
PANEL WIDTH – 7.313"

DAYLITE OPENING HEIGHT:
PANEL HEIGHT – 8.0"

PANEL HEIGHT = DOOR FRAME HEIGHT – 2.625"

MAX. FRAME AREA OF S.G.D. SHALL NOT
EXCEED FRAME AND PANEL AREA OF TESTED UNIT
PER FBC REQUIREMENTS.

Sealed: 7/24/2023

JALAL FAROOQ
LICENSE
No. 81223
STATE OF FLORIDA
PROFESSIONAL ENGINEER

FL #25959.2

afc
AL-FAROOQ CORPORATION
ENGINEERS & PRODUCT DEVELOPMENT
9360 SUNSET DRIVE, SUITE 220
MIAMI, FLORIDA 33173 (C.A.N. 3538)
TEL. (305) 264-8100 FAX. (305) 262-6978

COMP-ANL\18-16F-MG

SERIES 1100 ALUM SLIDING GLASS DOOR (S.M.I.)

MR-GLASS DOORS & WINDOWS MANUFACTURING, LLC
8051 N.W. 79th Place
Medley, FL. 33166
Tel. (305) 764-3963 Fax. (305) 470-8285

revisions:			
no	date	by	description

date:	scale:	dr. by:	chk. by:
12-28-17	3/8"=1'-0"	TARIQ	

drawing no.
18-16F

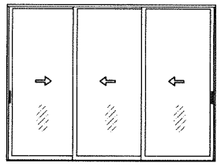

XXX (SHOWN & REVERSE)
XXO
OXX

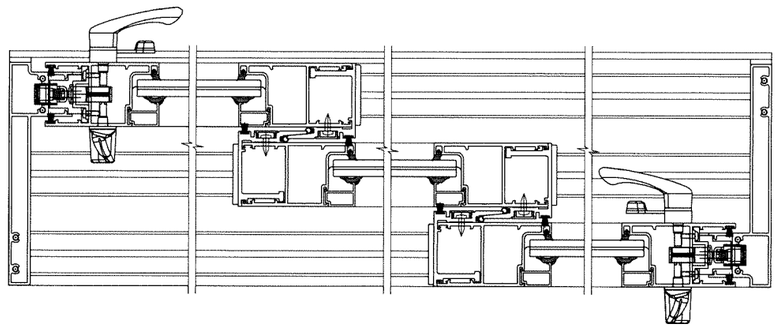

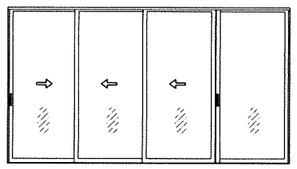

XXX–O (SHOWN & REVERSE)
O–XXX

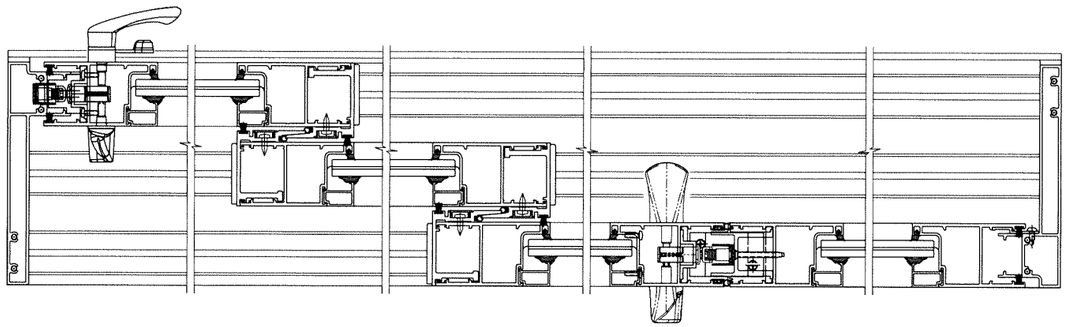

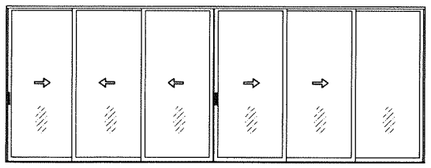

XXX–XXO (SHOWN & REVERSE)
OXX–XXX
XXX–XXX
OXX–XXO

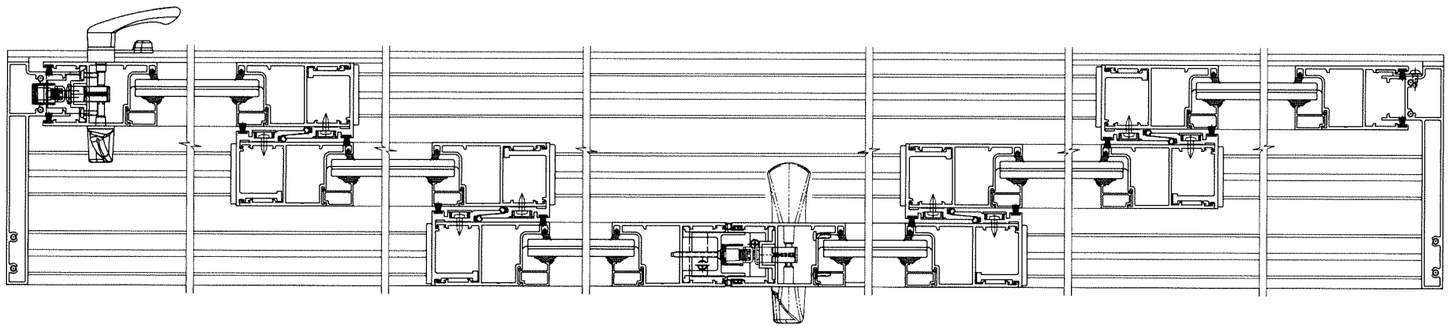

APPROVED CONFIGURATIONS

NOTE:

1. CONFIGURATIONS SHOWN FOR ILLUSTRATION PURPOSES ONLY.
2. FOR APPLICABLE DESIGN PRESSURES SEE INSTRUCTIONS IN SHEET 1.
3. FOR ANCHOR DETAILS SEE SHEETS 5 AND 6.
4. DOOR CONFIGURATIONS SHOWN WITH STD. ASTRAGAL ONLY. USE REINF. ASTRAGAL AS REQUIRED SEE SHEET 1 FOR CAPACITY AND SHEET 7 FOR DETAIL.

Sealed: 7/24/2023

JALAL FAROOQ LICENSE No. 81223 STATE OF FLORIDA PROFESSIONAL ENGINEER

FL #25959.2

AL-FAROOQ CORPORATION
ENGINEERS & PRODUCT DEVELOPMENT
9360 SUNSET DRIVE, SUITE 220
MIAMI, FLORIDA 33173 (C.A.N. 3538)
TEL. (305) 264-8100 FAX. (305) 262-6978

COMP–ANL\18–16F–MG

SERIES 1100 ALUM SLIDING GLASS DOOR (S.M.I.)

MR–GLASS DOORS & WINDOWS MANUFACTURING, LLC
8051 N.W. 79th Place
Medley, FL. 33166
Tel. (305) 764–3963 Fax. (305) 470–8285

revisions:		
no	date	by description

date: 12–28–17
scale: –
dr. by: TARIQ
chk. by:

drawing no. 18–16F

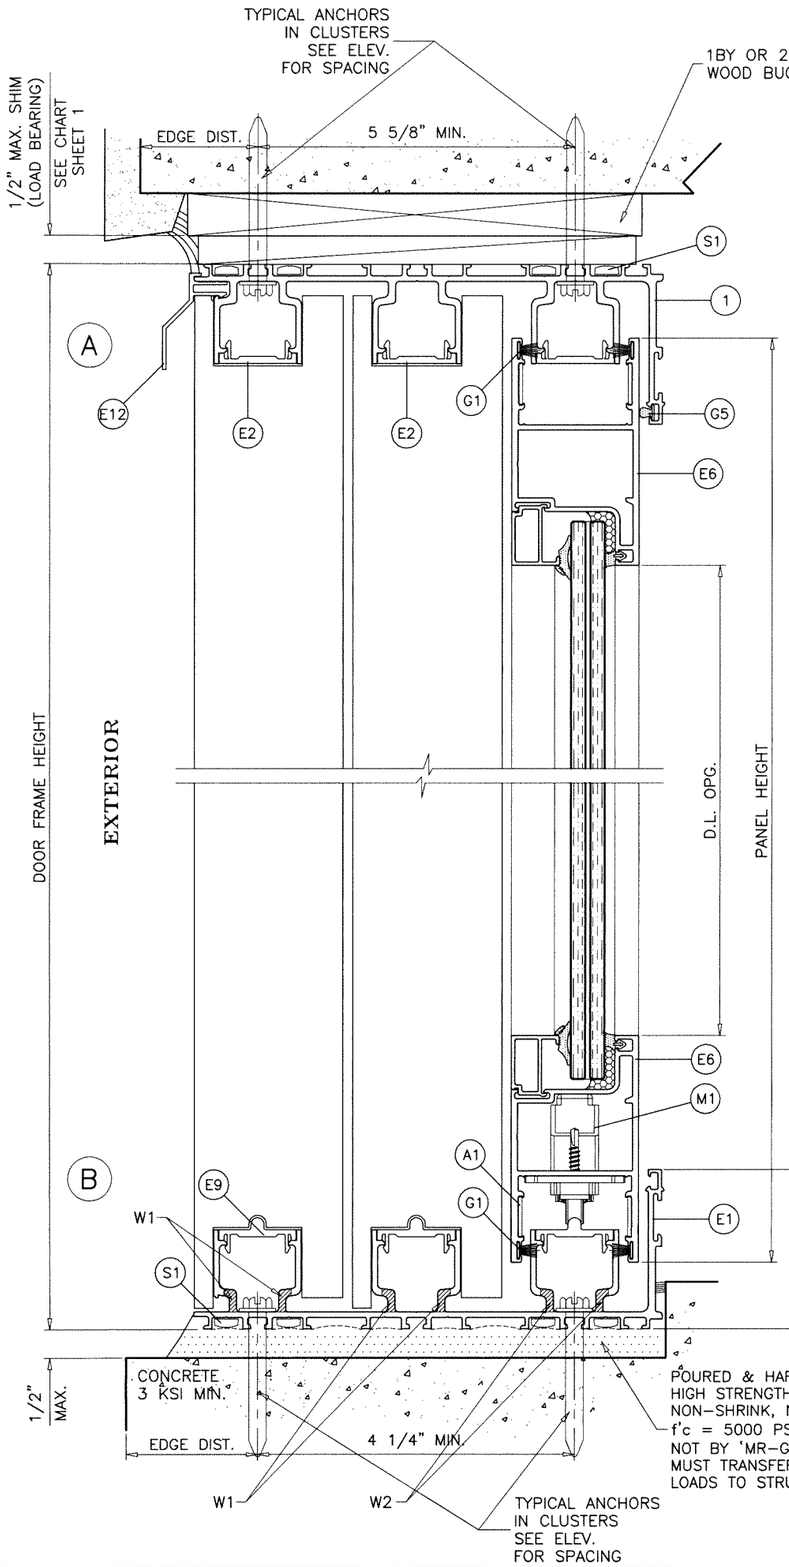

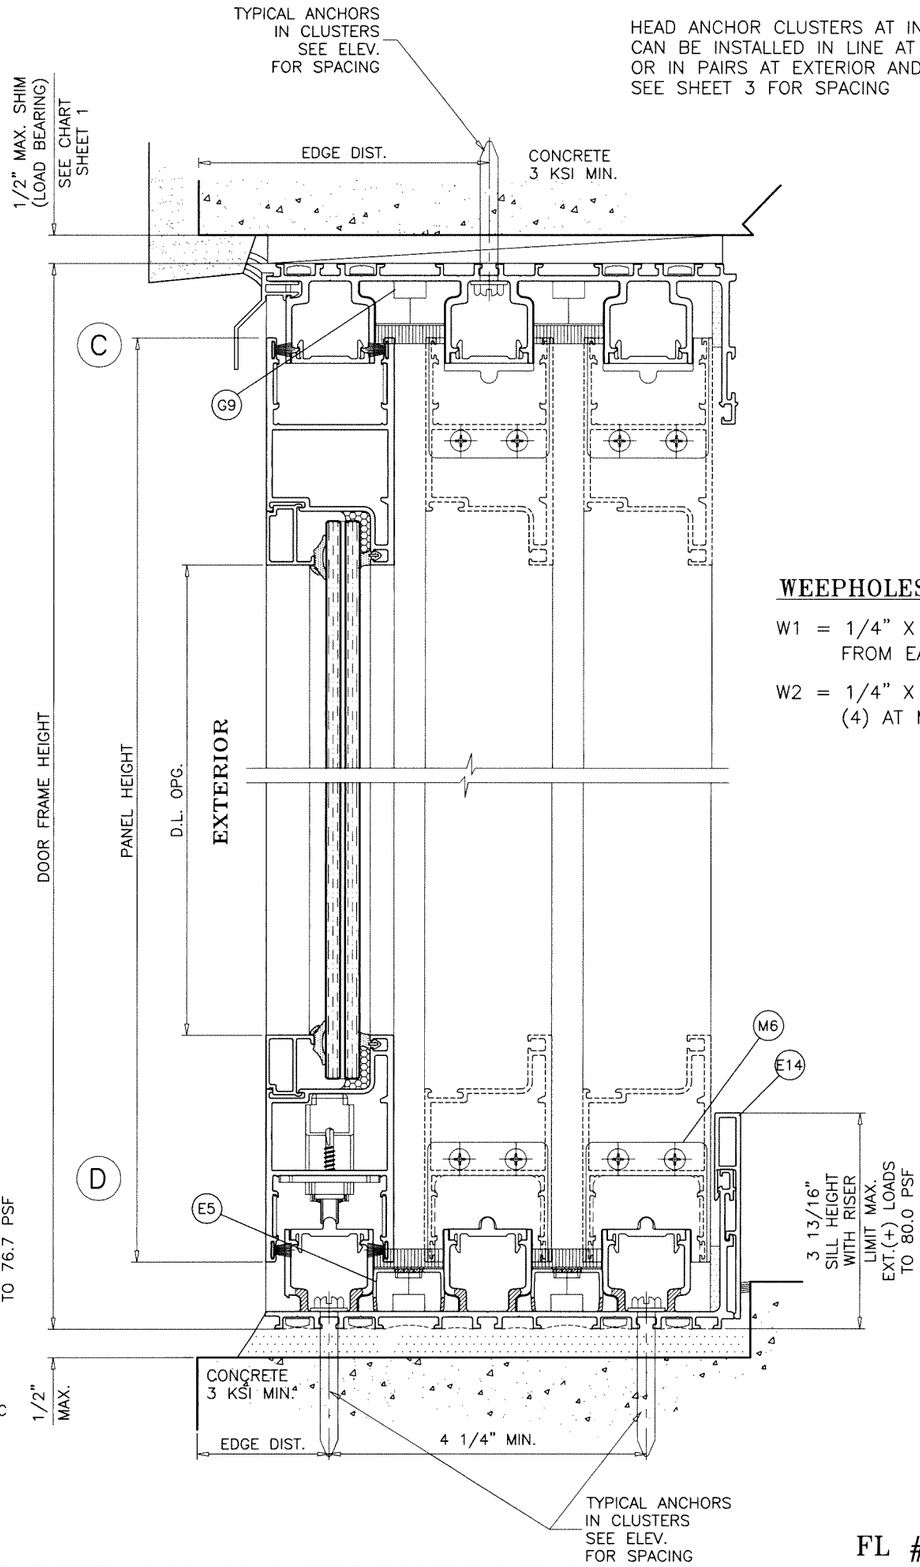

HEAD ANCHOR CLUSTERS AT INTERLOCK AND ASTRAGAL LOCATIONS CAN BE INSTALLED IN LINE AT CENTER TRACK OR IN PAIRS AT EXTERIOR AND INTERIOR TRACKS SEE SHEET 3 FOR SPACING

WEEPHOLES:

W1 = 1/4" X 1-1/2" LONG WEEP HOLES AT 5" FROM EACH END AND 7" O.C.

W2 = 1/4" X 1-1/2" LONG WEEP HOLES (4) AT MOV. PANEL AT 7" O.C.

Sealed: 7/24/2023

FL #25959.2

AL-FAROOQ CORPORATION
ENGINEERS & PRODUCT DEVELOPMENT
9360 SUNSET DRIVE, SUITE 220
MIAMI, FLORIDA 33173 (C.A.N. 3538)
TEL. (305) 264-8100 FAX. (305) 262-6978

COMP-ANL\18-16F-MG

SERIES 1100 ALUM SLIDING GLASS DOOR (S.M.I.)

MR-GLASS DOORS & WINDOWS MANUFACTURING, LLC
8051 N.W. 79th Place
Medley, FL. 33166
Tel. (305) 764-3963 Fax. (305) 470-8285

revisions:			
no	date	by	description

date: 12-28-17 | scale: 3/8" = 1" | dr. by: TARIQ | chk. by:

drawing no. 18-16F

sheet 5 of 11

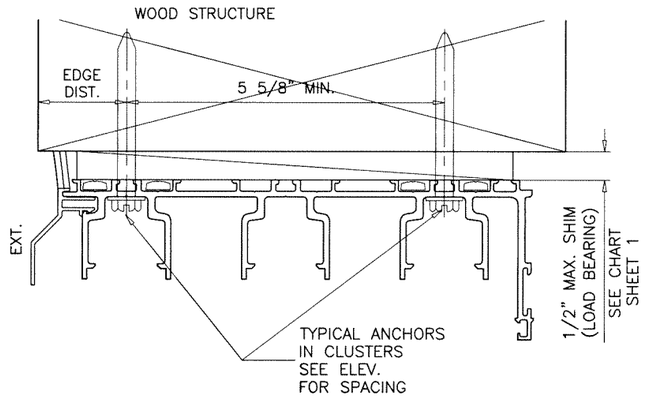

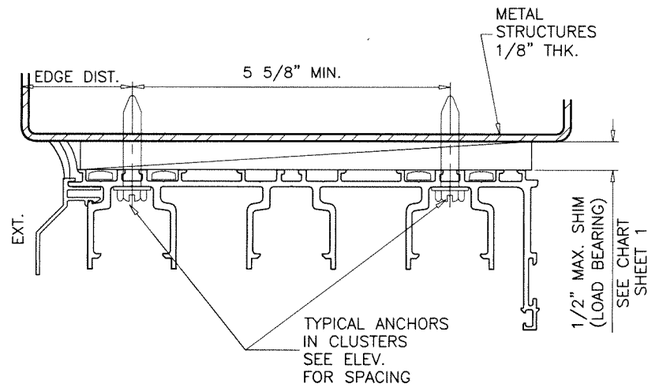

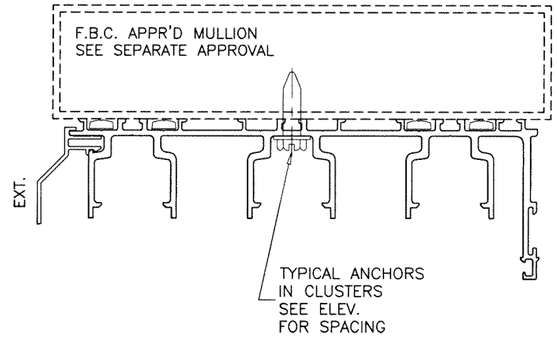

1BY OR 2BY WOOD BUCKS AND METAL STRUCTURE NOT BY 'MR-GLASS' MUST SUSTAIN LOADS IMPOSED BY GLAZING SYSTEM AND TRANSFER THEM TO THE BUILDING STRUCTURE.

HEAD ANCHOR CLUSTERS AT INTERLOCK AND ASTRAGAL LOCATIONS CAN BE INSTALLED IN LINE AT CENTER TRACK OR IN PAIRS AT EXTERIOR AND INTERIOR TRACKS SEE SHEET 3 FOR SPACING

TYPICAL ANCHORS: SEE ELEV. FOR SPACING

AT HEAD

TYPE 'A'– **5/16" X 2-3/4" ULTRACON BY 'DEWALT'** (Fu=177 KSI, Fy=155 KSI)
INTO WOOD STRUCTURES
1-7/8" MIN. PENETRATION INTO WOOD
THRU 1BY OR 2BY BUCKS INTO CONCRETE
1-1/2" MIN. EMBED INTO CONCRETE

TYPE 'B'– **5/16" X 2-3/4" ULTRACON BY 'DEWALT'** (Fu=177 KSI, Fy=155 KSI)
DIRECTLY INTO CONCRETE
1-3/4" MIN. EMBED

TYPE 'C'– **5/16" DIA. TEKS SELF DRILLING SCREWS** (GRADE 5 CRS)
INTO F.B.C. APPROVED MULLIONS
OR
INTO METAL STRUCTURES
(3) THREADS MIN. TO EXTEND BEYOND METAL THICKNESS
ALUMINUM: 1/8" THK. MIN. (6063-T5 MIN.)
STEEL: 1/8" THK. MIN. (Fy = 36 KSI MIN.)
(STEEL IN CONTACT WITH ALUMINUM TO BE PLATED OR PAINTED)

AT SILL

TYPE 'D'– **5/16" DIA. ULTRACON BY 'DEWALT'** (Fu=177 KSI, Fy=155 KSI)
DIRECTLY INTO CONCRETE
1-3/4" MIN. EMBED

ANCHOR EDGE DISTANCES

INTO CONCRETE AT HEAD/SILL = 1-3/4" MIN.
INTO WOOD STRUCTURE = 1-1/4" MIN.
INTO METAL STRUCTURE = 3/4" MIN.

WOOD AT HEAD SG = 0.55 MIN.
CONCRETE AT HEAD, SILL f'c = 3000 PSI MIN.

Sealed: 7/24/2023

JALAL FAROOQ LICENSE No. 61223 STATE OF FLORIDA PROFESSIONAL ENGINEER

FL #25959.2

afc
AL-FAROOQ CORPORATION
ENGINEERS & PRODUCT DEVELOPMENT
9360 SUNSET DRIVE, SUITE 220 (C.A.N. 3538)
MIAMI, FLORIDA 33173
TEL. (305) 264-8100 FAX. (305) 262-6978

COMP-ANL\18-16F-MG

SERIES 1100 ALUM SLIDING GLASS DOOR (S.M.I.)

MR-GLASS DOORS & WINDOWS MANUFACTURING, LLC
8051 N.W. 79th Place
Medley, FL. 33166
Tel. (305) 764-3963 Fax. (305) 470-8285

revisions:			
no	date	by	description

date: 12-28-17
scale: 3/8" = 1"
dr. by: TARIQ
chk. by:

drawing no. 18-16F

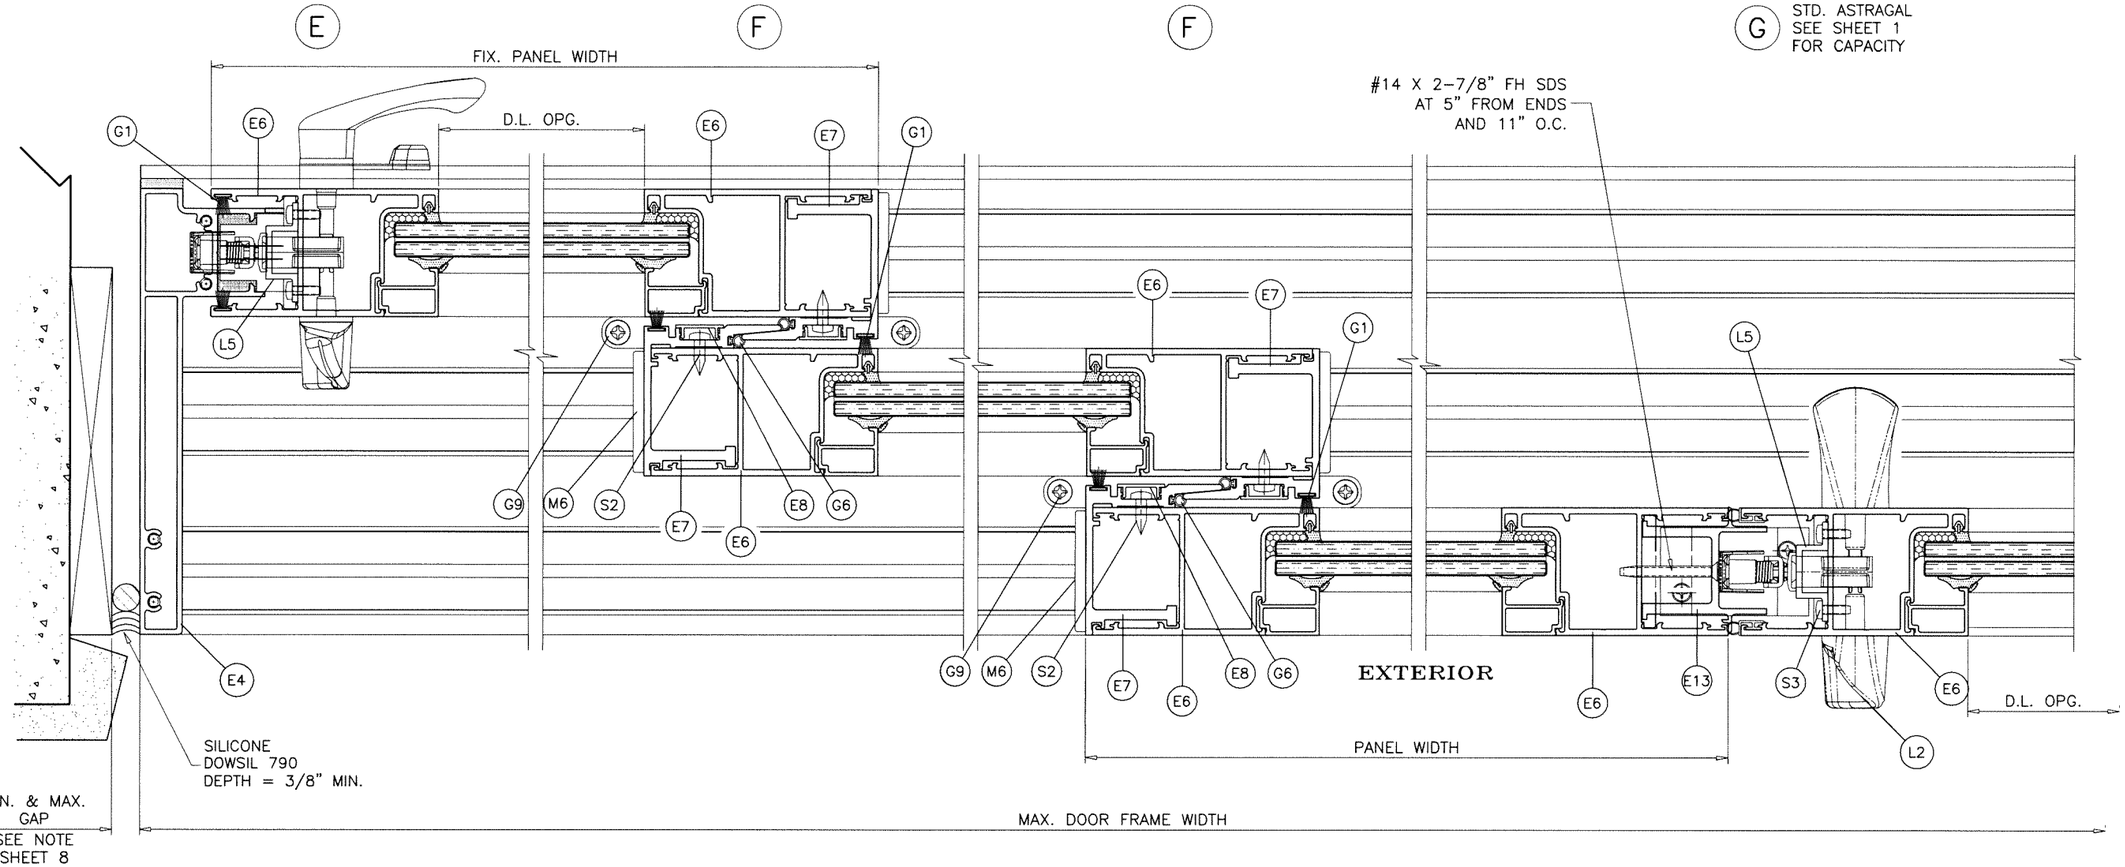

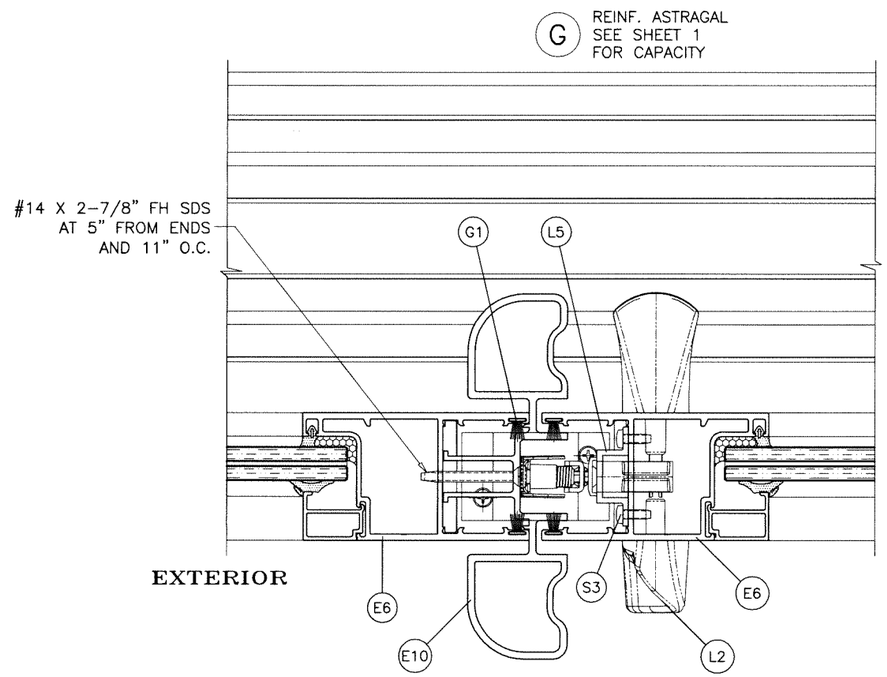

Sealed: 7/24/2023

FL #25959.2

AL-FAROOQ CORPORATION
ENGINEERS & PRODUCT DEVELOPMENT
9360 SUNSET DRIVE, SUITE 220
MIAMI, FLORIDA 33173 (C.A.N. 3538)
TEL. (305) 264-8100 FAX. (305) 262-6978

COMP-ANL\18-16F-MG

SERIES 1100 ALUM SLIDING GLASS DOOR (S.M.I.)

MR-GLASS DOORS & WINDOWS MANUFACTURING, LLC
8051 N.W. 79th Place
Medley, FL. 33166
Tel. (305) 764-3963 Fax. (305) 470-8285

revisions:

no	date	by	description

date: 12-28-17
scale: 3/8" = 1"
dr. by: TARIQ
chk. by:

drawing no. 18-16F

sheet 7 of 11

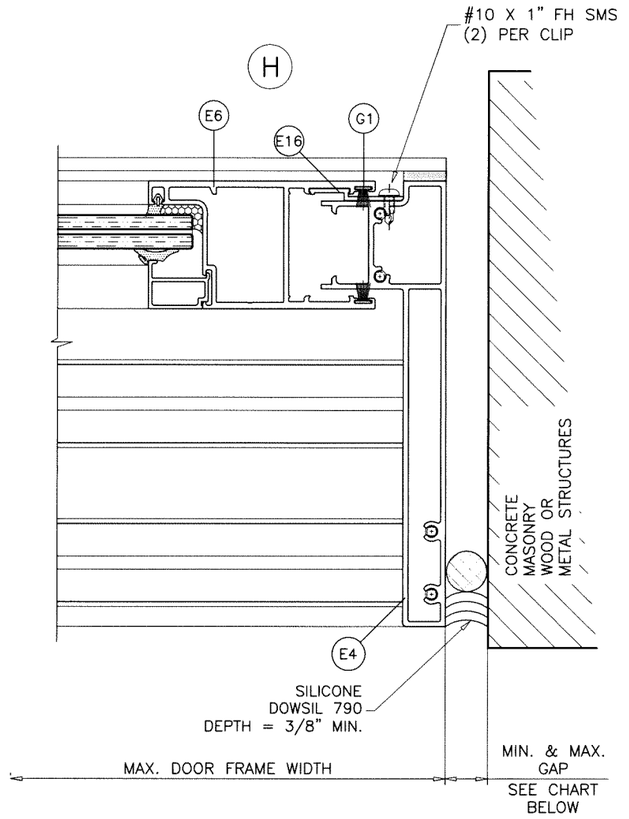

MAX. FRAME HEIGHT	GAP	
	MIN.	MAX.
90"	1/4"	3/4"
108"	5/16"	3/4"
120"	3/8"	3/4"

NOTE:
MAX. MOVEMENT CONSIDERED=100% STRETCH.
PLEASE REFER TO SEALANT MANUFACTURER'S DATA AND APPLICATION MANUAL FOR COMPATABILITY OF SEALANT TO SUBSTRATE & WINDOWALL MATERIAL/FINISH AND COMPLIANCE FOR WARRANTY.
REFER TO ACI-117-10 FOR CONSTRUCTION TOLERANCES.

ALTERNATE SEALANTS AT JAMB GAPS CAN BE DESIGNED BY ENGINEER OF RECORD BASED ON MANUFACTURER GUIDE LINES.

GAPS LESS THAN 1/4" MAY BE DESIGNED BY ENGINEER OF RECORD BY THE USE OF BOND BREAKER TAPE OR 15% OF GAP ALLOWED MOVEMENT.

Sealed: 7/24/2023

JALAL FAROOQ
LICENSE
No. 81223
STATE OF FLORIDA
PROFESSIONAL ENGINEER

FL #25959.2

AL-FAROOQ CORPORATION
ENGINEERS & PRODUCT DEVELOPMENT
9360 SUNSET DRIVE, SUITE 220
MIAMI, FLORIDA 33173 (C.A.N. 3538)
TEL. (305) 264-8100 FAX. (305) 262-6978

COMP-ANL\18-16F-MG

SERIES 1100 ALUM SLIDING GLASS DOOR (S.M.I.)

MR-GLASS DOORS & WINDOWS MANUFACTURING, LLC
8051 N.W. 79th Place
Medley, FL. 33166
Tel. (305) 764-3963
Fax. (305) 470-8285

revisions:

no	date	by	description

date: 12-28-17
scale: 3/8" = 1"
dr. by: TARIQ
chk. by:

drawing no. 18-16F

sheet 8 of 11

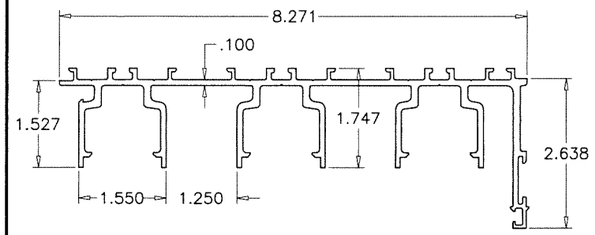

E1 FRAME HEAD/SILL

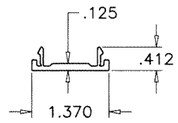

E2 FRAME COVER

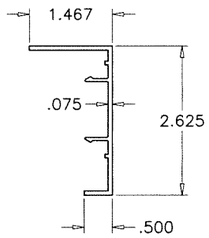

E3 JAMB COVER

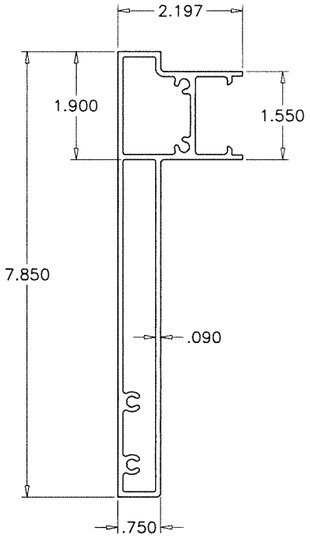

E4 FRAME JAMB

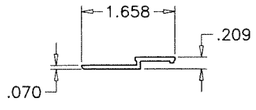

E16 FIXED PANEL CLIP

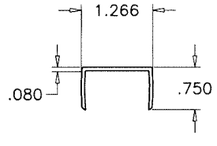

E5 SILL COVER

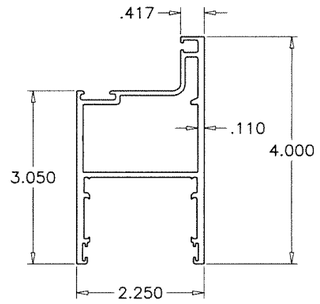

E6 PANEL RAIL/STILE

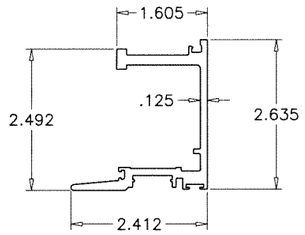

E7 PANEL INTERLOCK

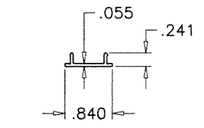

E8 INTERLOCK COVER

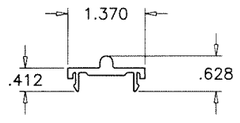

E9 TRACK

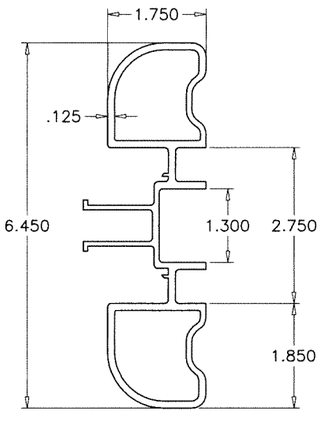

E10 REINF. ASTRAGAL

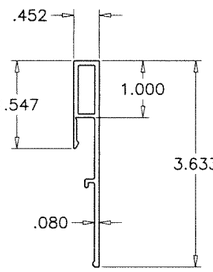

E14 SILL RISER

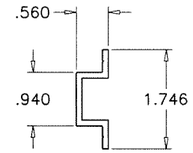

L5 LOCK RECIEVER

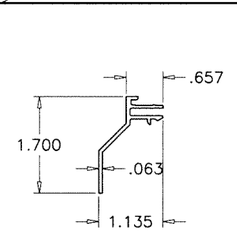

E12 GUTTER

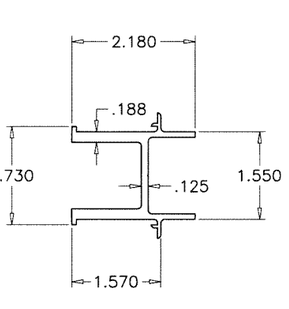

E13 STD. ASTRAGAL

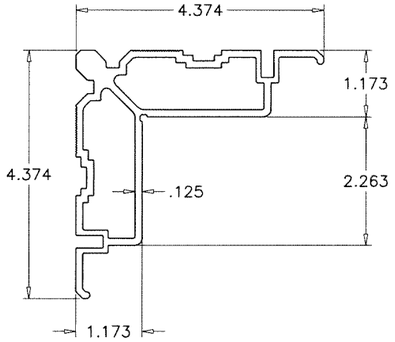

A3 CORNER KEY

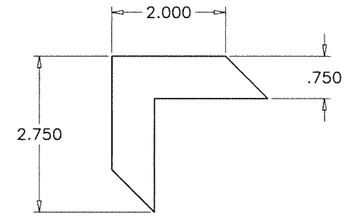

A1 ALIGNMENT CORNER

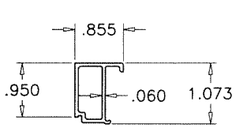

E11 GLASS STOP (LAM. GLASS)

Sealed: 7/24/2023

FL #25959.2

AL-FAROOQ CORPORATION
ENGINEERS & PRODUCT DEVELOPMENT
9360 SUNSET DRIVE, SUITE 220 (C.A.N. 3538)
MIAMI, FLORIDA 33173 FAX. (305) 262-6978
TEL. (305) 264-8100

COMP–ANL\18–16F–MG

SERIES 1100 ALUM SLIDING GLASS DOOR (S.M.I.)

MR–GLASS DOORS & WINDOWS MANUFACTURING, LLC
8051 N.W. 79th Place
Medley, FL. 33166
Tel. (305) 764–3963
Fax. (305) 470–8285

revisions:			
no	date	by	description

date: 12–28–17
scale: 3/8" = 1"
dr. by: TARIQ
chk. by:

drawing no. 18–16F

sheet 9 of 11

ITEM #	PART #	QUANTITY	DESCRIPTION	MATERIAL	MANF./SUPPLIER/REMARKS
E1	E-1101	2	FRAME HEAD/SILL	6063-T6	-
E2	E-1008	AS REQD.	FRAME COVER	6063-T5	-
E3	-	AS REQD.	JAMB COVER	6063-T5	-
E4	E-1102	2	FRAME JAMB	6063-T6	-
E5	E-9006	AS REQD.	SILL COVER	6063-T5	-
E6	E-1010	AS REQD.	PANEL RAIL/STILE	6005-T5	-
E7	E-1011	AS REQD.	PANEL INTERLOCK	6005-T5	-
E8	E-1018	AS REQD.	INTERLOCK COVER	6063-T5	-
E9	E-1007	1/ MOV. PANEL	TRACK	6063-T5	-
E10	E-1013	AS REQD.	REINF. ASTRAGAL	6005-T5	-
E11	E-9001	4/ PANEL	GLASS STOP (LAM. GLASS)	6063-T6	-
E12	E-1016	AS REQD.	GUTTER	6063-T5	-
E13	E-1012	AS REQD.	STD. ASTRAGAL	6005-T5	-
E14	E-1014	AS REQD.	3-5/8" SILL RISER	6063-T6	-
E16	E-1021	3/ PANEL	FIXED PANEL CLIP, AT 17" FROM ENDS & 40" O.C.	6063-T5	EACH FASTENED WITH (2) #10 X 1" FH SMS
G1	W71325NK	AS REQD.	TRI FIN PILE W'STRIPPING	-	ULTRAFAB
G2	-	AS REQD.	COMPRESSION GASKET	EPDM	DUROMETER 70±5 SHORE A
G3	G10-03	AS REQD.	OFFSET GLAZING GASKET	SANTOPRENE	DUROMETER 70±5 SHORE A
G4	G10-04	AS REQD.	WEDGE GASKET	EPDM	DUROMETER 70±5 SHORE A
G5	G10-06	AS REQD.	AIR SEAL GASKET	SANTOPRENE	ULTRAFAB
G6	G10-06	AS REQD.	INTERLOCK GASKET	POLYPROPYLENE	ULTRAFAB
G8	-	-	1/4" THK. FOAM PAD	POLYETHYLENE	-
G9	G10-09	-	AIR SEAL BRIDGE AT INTERLOCK	POLYAMIDE	-
G10	-	-	AIR SEAL BRIDGE AT MTG. STILE	POLYAMIDE	-
G11	-	AS REQD.	SETTING BLOCKS	EPDM	DUROMETER 80±5 SHORE A
A1	A10-01	-	ALIGNMENT CORNER	6063-T5	-
A3	E-9005	-	CORNER KEY	6063-T6	-
L1	L10-01	-	2 POINT MORTISE LOCK & HANDLE	-	INTERLOCK
L2	PS01-7102	-	2 POINT MORTISE LOCK & HANDLE	-	INTERLOCK
L3	PS01-1005	-	ADJUSTABLE STRIKER	-	INTERLOCK
L5	E-1017	-	LOCK RECIEVER	6063-T5	-
M1	M10-10A	2 PANEL	ROLLER ASSEMBLY AT 9" FROM ENDS	ST. STEEL/ACETAL	FASTENED WITH (2) 12-24 X 3/4" PH MS
M6	M10-06	AS REQD.	PANEL GUIDES	NYLON	-
M7	M10-07	AS REQD.	PANEL GUIDES	NYLON	-
S1	#12 X 1 1/2"	4/ CORNER	FRAME ASSEMBLY FASTENERS	ST. STEEL	HWH SDS
S2	10-24 X 1/2"	AS REQD.	INTERLOCK FASTENERS, AT 6" FROM ENDS AND 12" O.C.	ST. STEEL	PH TC MS
S3	#8-18 X 1/2"	AS REQD.	LOCK RECIEVER FASTENERS	AISI 304	PHILIP PH SMS
S4	#10 X 1/2"	AS REQD.	PANEL ASSEMBLY FASTENERS	ST. STEEL	FH SMS

SEALANT:

ALL JOINTS AND FRAME CONNECTIONS SEALED WITH WHITE/ALUMINUM COLORED SILICONE.

LOCKS:

SURFACE MOUNT METALLIC THREE PLY DUAL HOOK LOCK
AT 38-1/2" FROM BOTTOM
FASTENED TO LOCK STILE WITH
(2) 10-24 X 1/2" FH TC MS

SURFACE MOUNT METALLIC HANDLE AT 38-1/2" FROM BOTTOM
FASTENED TO LOCK STILE WITH
(2) 8-32 X 2-5/8" FH MS

SURFACE MOUNT METALLIC KEEPER FACING LOCK AT 38 1/2" FROM BOTTOM
FASTENED WITH
(1) #14 X 2-7/8" FH SDS AND
(1) 12-24 X 1/2" PH MS

Sealed: 7/24/2023

JALAL FAROOQ LICENSE No. 81223 STATE OF FLORIDA PROFESSIONAL ENGINEER

FL #25959.2

afc

AL-FAROOQ CORPORATION
ENGINEERS & PRODUCT DEVELOPMENT
9360 SUNSET DRIVE, SUITE 220
MIAMI, FLORIDA 33173 (C.A.N. 3538)
TEL. (305) 264-8100 FAX. (305) 262-6978

COMP-ANL\18-16F-MG

SERIES 1100 ALUM SLIDING GLASS DOOR (S.M.I.)

MR-GLASS DOORS & WINDOWS MANUFACTURING, LLC
8051 N.W. 79th Place
Medley, FL. 33166
Tel. (305) 764-3963 Fax. (305) 470-8285

revisions:

no	date	by	description

date: 12-28-17
scale: 3/8" = 1"
dr. by: TARIQ
chk. by:

drawing no. 18-16F

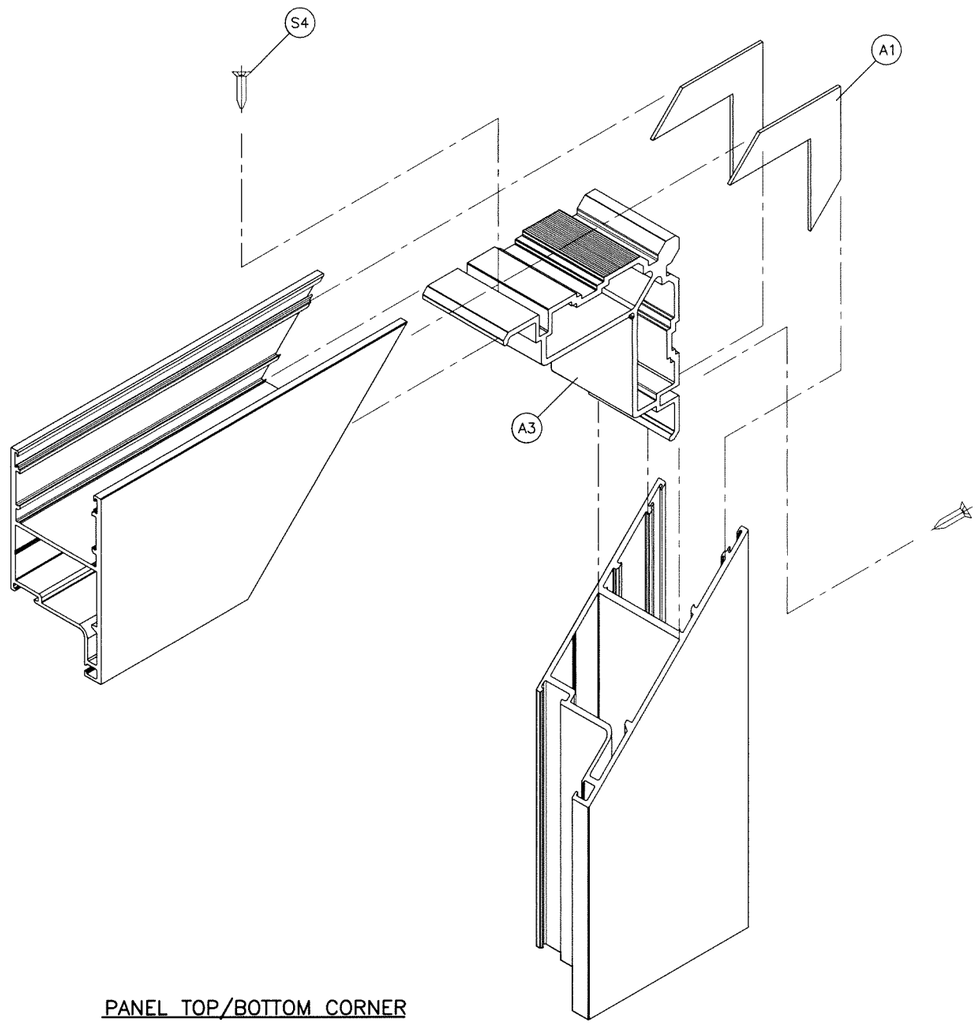

PANEL TOP/BOTTOM CORNER

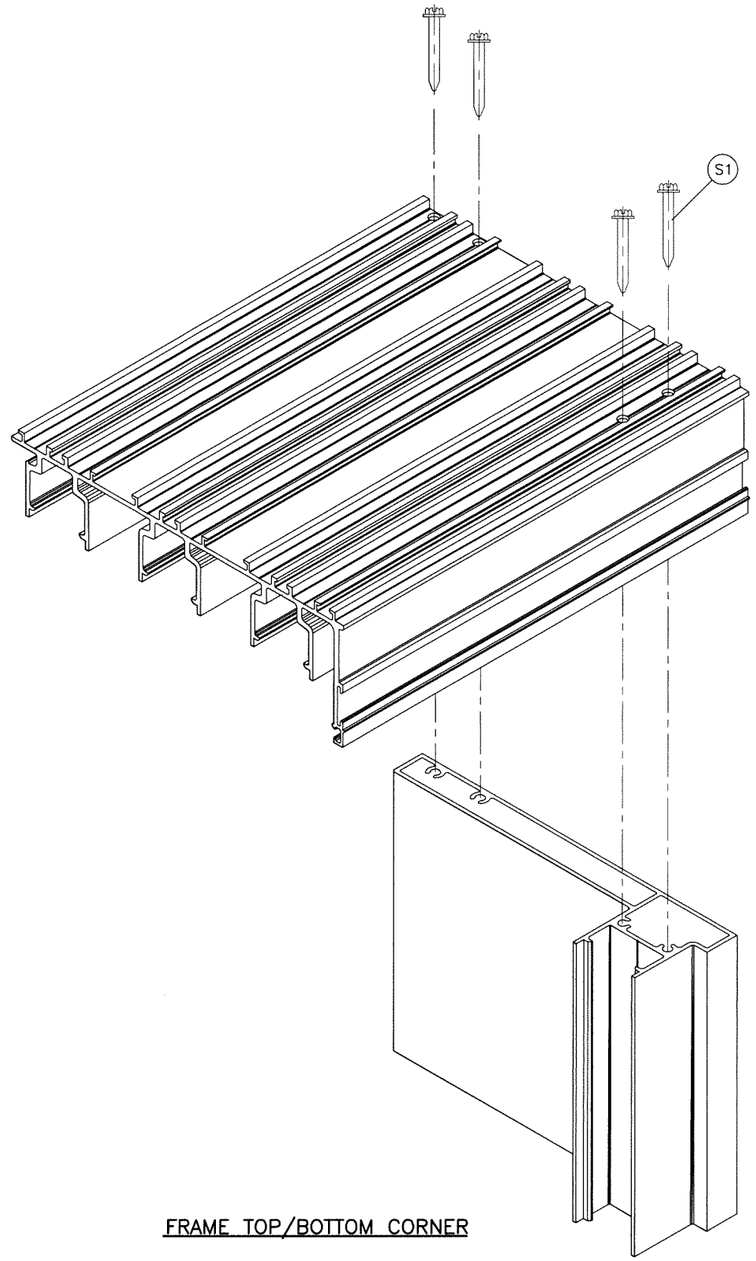

FRAME TOP/BOTTOM CORNER

Sealed: 7/24/2023

JALAL FAROOQ LICENSE No. 81223 STATE OF FLORIDA PROFESSIONAL ENGINEER

FL #25959.2

AL-FAROOQ CORPORATION
ENGINEERS & PRODUCT DEVELOPMENT
9360 SUNSET DRIVE, SUITE 220
MIAMI, FLORIDA 33173 *(C.A.N. 3538)*
TEL. (305) 264-8100 FAX. (305) 262-6978

COMP-ANL\18-16F-MG

SERIES 1100 ALUM SLIDING GLASS DOOR (S.M.I.)

MR-GLASS DOORS & WINDOWS MANUFACTURING, LLC
8051 N.W. 79th Place
Medley, FL. 33166
Tel. (305) 764-3963 Fax. (305) 470-8285

revisions:

no	date	by	description

date: 12-28-17
scale: 3/8" = 1"
dr. by: TARIQ
chk. by:

drawing no. 18-16F

sheet 11 of 11