Product Approval
USER: Public User

FL #	FL20359-R5
Application Type	Revision
Code Version	2023
Application Status	Approved
Comments	
Archived	☐
Product Manufacturer	Mr-Glass Doors & Windows Manufacturing, LLC
Address/Phone/Email	8051 NW 79th Place Medley, FL 33166 (305) 470-8284 ulises@mrglasswindows.com
Authorized Signature	Ulises Senaris ulises@mrglasswindows.com
Technical Representative	Augusto Arias
Address/Phone/Email	8120 NW 84th St Medley, FL 33166 (305) 470-8284 aarias@mrglasswindows.com
Quality Assurance Representative	
Address/Phone/Email	
Category	Windows
Subcategory	Horizontal Slider
Compliance Method	Evaluation Report from a Florida Registered Architect or a Licensed Florida Professional Engineer ☐ Evaluation Report - Hardcopy Received
Florida Engineer or Architect Name who developed the Evaluation Report	Jalal Farooq
Florida License	PE-81223
Quality Assurance Entity	Keystone Certifications, Inc.
Quality Assurance Contract Expiration Date	04/30/2035
Validated By	Abel Carrasco, PE ☑ Validation Checklist - Hardcopy Received
Certificate of Independence	FL20359_R5_COI_SS - Certificate of Independence 2023.pdf

Referenced Standard and Year (of Standard)

Standard	Year
TAS 201	1994
TAS 202	1994
TAS 203	1994

Equivalence of Product Standards Certified By

Sections from the Code

Product Approval Method	Method 1 Option D
Date Submitted	07/25/2023
Date Validated	07/26/2023
Date Pending FBC Approval	07/27/2023
Date Approved	10/17/2023

Summary of Products

FL #	Model, Number or Name	Description
20359.1	Series MG-300 Aluminum Horizontal Sliding Window	Large missile impact resistant aluminum horizontal sliding window.
Limits of Use **Approved for use in HVHZ:** Yes **Approved for use outside HVHZ:** Yes **Impact Resistant:** Yes **Design Pressure:** +90/-140 **Other:** See attached drawing W16-26 for span vs. load combination and installation details.		**Installation Instructions** FL20359_R5_II_SS - Series MG-300 HR (LMI) - DWG W16-26 (2023).pdf Verified By: Jalal Farooq PE # 81223 Created by Independent Third Party: Yes **Evaluation Reports** FL20359_R5_AE_SS - Series MG-300 HR (LMI) - PAE 2023.pdf Created by Independent Third Party: Yes
20359.2	Series MG-300 Aluminum Horizontal Sliding Window	Small missile impact resistant aluminum horizontal sliding window.
Limits of Use **Approved for use in HVHZ:** Yes **Approved for use outside HVHZ:** Yes **Impact Resistant:** Yes **Design Pressure:** +90/-140 **Other:** See attached drawing W16-28 for span vs. load combination and installation details.		**Installation Instructions** FL20359_R5_II_SS - Series MG-300 HR (SMI) - DWG W16-28 (2023).pdf Verified By: Jalal Farooq PE # 81223 Created by Independent Third Party: Yes **Evaluation Reports** FL20359_R5_AE_SS - Series MG-300 HR (SMI) - PAE 2023.pdf Created by Independent Third Party: Yes

Back Next

AL-FAROOQ CORPORATION

CONSULTING ENGINEERS & PRODUCT DEVELOPMENT

January 23, 2023

Product Approval Administrator
Building Codes & Standards Section
Department of Business & Professional Regulations
1940 North Monroe Street, Suite 90
Tallahassee, FL 32399-2100

To whom it may concern,

As the design engineer retained to prepare the product approval(s) associated with this letter as shown below on this same web page, I do hereby declare that I do not have and will not have any financial interest in any company manufacturing or distributing the referenced product(s), nor do I have or will have any financial interest with any other entity involved in the approval process of the referenced product(s).

Sincerely,

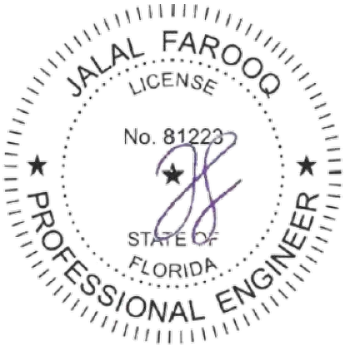

Jalal Farooq, P.E.
CFO

Sealed: 1/23/2023

9360 Sunset Drive, Suite 220 | Miami, FL 33173 | T: 305.264.8100 | F: 305.262.6978 | www.afceng.com | alfarooq@afceng.com

AL-FAROOQ CORPORATION

CONSULTING ENGINEERS & PRODUCT DEVELOPMENT

PRODUCT APPROVAL EVALUATION
RULE CHAPTER #61G20-3 • METHOD 1 OPTION D

FL 20359
Date: 07/24/2023

Detailed Product Description:

Manufacturer: MR-GLASS DOORS & WINDOWS MANUFACTURING, LLC.

Manufacturer Address: 8051 NW 79th PLACE, MEDLEY, FL 33166

Model Name: SERIES MG-300 ALUMINUM HORIZONTAL SLIDING WINDOW

Maximum Load: +90 PSF, -140 PSF (Small Missile Impact)

Installation Drawings # W16-28

This product complies with the High Velocity Hurricane Zone (HVHZ) testing requirements.

For maximum sizes, combination of span vs loads and anchor type refer to installation drawings.

Comparative analysis used _X_ Yes ___ No

Mandatory Tests (Tested in accordance with AAMA 101/I.S.2/NAFS/TAS-202)

TEST	DESCRIPTION	TEST LOCATION	TEST REPORT DATE	TEST REPORT #	Test Sealed by
ASTM E283	Air Infiltration Leakage	Fenestration Testing Laboratory, Inc.	03/29/2016	FTL-8856	Idalmis Ortega, P.E.
ASTM E331 OR ASTM 547 & TAS 202	Water Penetration	Fenestration Testing Laboratory, Inc.	03/29/2016	FTL-8856	Idalmis Ortega, P.E.
ASTM E330 & TAS 202	Uniform Static Air Press.	Fenestration Testing Laboratory, Inc.	03/29/2016	FTL-8856	Idalmis Ortega, P.E.
ASTM F 588	Forced Entry	Fenestration Testing Laboratory, Inc.	03/29/2016	FTL-8856	Idalmis Ortega, P.E.

Supplemental Tests (Tested in accordance with TAS-201 and TAS-203)

TEST	DESCRIPTION	TEST LOCATION	TEST REPORT DATE	TEST REPORT #	Test Sealed by
FBC 1626.3 (TAS 201 & 203)	Small Missile Impact & Cyclic	Fenestration Testing Laboratory, Inc.	03/29/2016	FTL-8856	Idalmis Ortega, P.E.

Under the limitations of the attached installation drawings, to the best of my knowledge and ability, the above product conforms to the requirements of the 2023 Florida Building Code.

Evaluation Report Engineer:

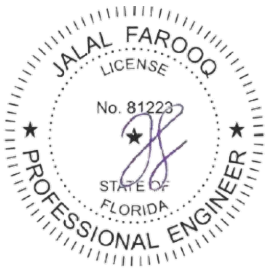

Jalal Farooq PE # 81223
Al-Farooq Corporation EB # 3538

Sealed: 7/24/2023

9360 Sunset Drive, Ste 220 | Miami, FL 33173 | T: 305.264.8100 | F: 305.262.6978 | www.afceng.com | alfarooq@afceng.com

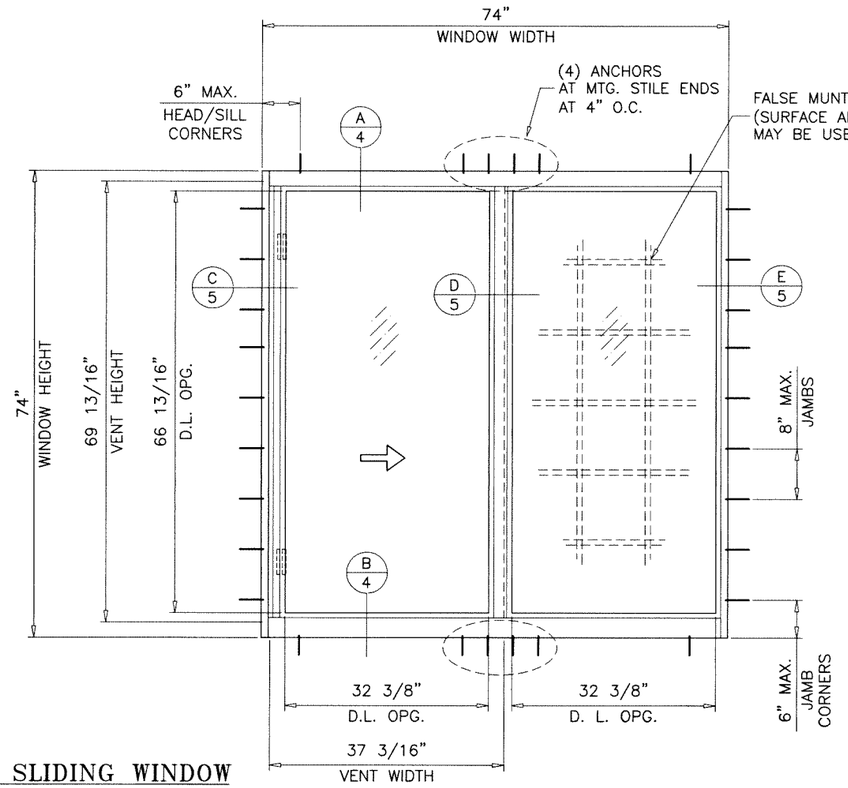

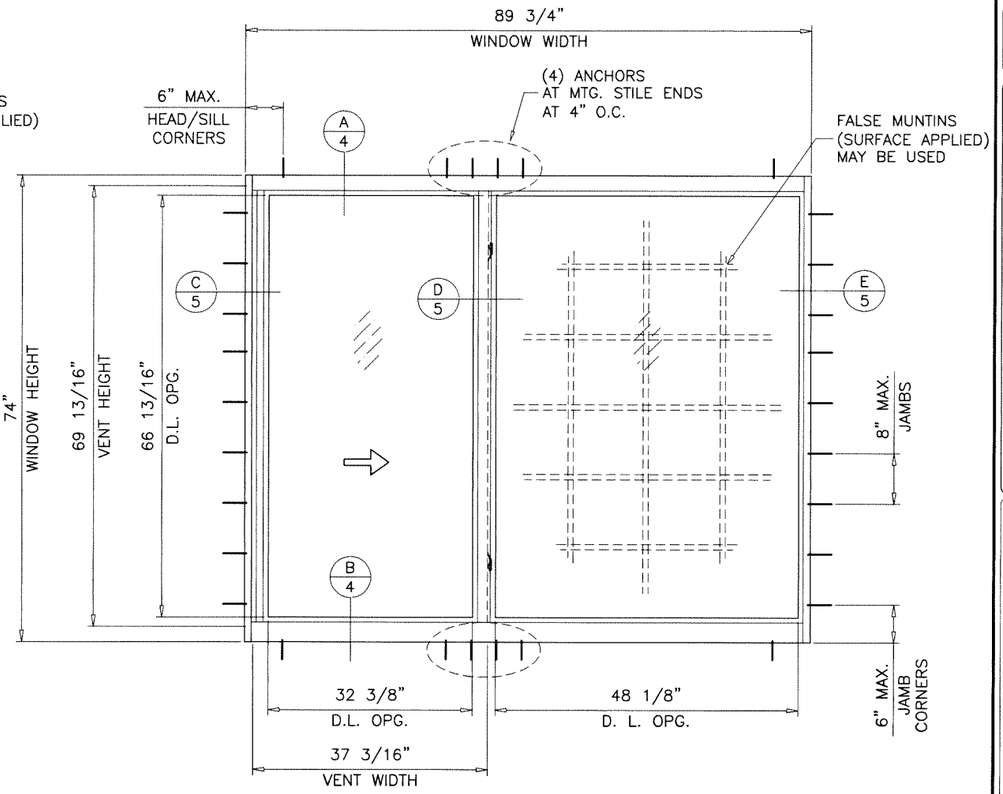

SERIES MG-300
ALUMINUM HORIZONTAL SLIDING WINDOW

DESIGN LOAD RATINGS FOR THESE WINDOWS TO BE AS PER CHARTS SHOWN ON SHEET 3.

APPROVAL APPLIES TO SINGLE UNITS OR SIDE BY SIDE COMBINATIONS OF H.R./H.R. OR HORIZ. ROLLING WITH OTHER WINDOW TYPES IN MODULES OF TWO OR MORE WINDOWS USING F.B.C. APPROVED MULLIONS IN BETWEEN.
LOWER DESIGN PRESSURE FROM WINDOWS OR MULLION APPROVAL WILL APPLY TO ENTIRE SYSTEM.

THIS PRODUCT HAS BEEN DESIGNED AND TESTED TO COMPLY WITH THE REQUIREMENTS OF THE 2020 (7TH EDITION)/2023 (8TH EDITION) FLORIDA BUILDING CODE INCLUDING HIGH VELOCITY HURRICANE ZONE (HVHZ).

1BY OR 2BY WOOD BUCKS & BUCK FASTENERS BY OTHERS, MUST BE DESIGNED AND INSTALLED ADEQUATELY TO TRANSFER APPLIED PRODUCT LOADS TO THE BUILDING STRUCTURE.

ANCHORS SHALL BE CORROSION RESISTANT, SPACED AS SHOWN ON DETAILS AND INSTALLED PER MANUF'S INSTRUCTIONS. SPECIFIED EMBEDMENT TO BASE MATERIAL SHALL BE BEYOND WALL DRESSING OR STUCCO.

A LOAD DURATION INCREASE IS USED IN DESIGN OF ANCHORS INTO WOOD ONLY.

ALL SHIMS TO BE HIGH IMPACT, NON-METALLIC AND NON-COMPRESSIBLE.

MATERIALS INCLUDING BUT NOT LIMITED TO STEEL/METAL SCREWS, THAT COME INTO CONTACT WITH OTHER DISSIMILAR MATERIALS SHALL MEET THE REQUIREMENTS OF THE 2020/2023 FLORIDA BLDG. CODE & ADOPTED STANDARDS.

THIS PRODUCT APPROVAL IS GENERIC AND DOES NOT PROVIDE INFORMATION FOR A SITE SPECIFIC PROJECT, i.e. LIFE SAFETY OF THIS PRODUCT, ADEQUACY OF STRUCTURE RECEIVING THIS PRODUCT AND SEALING AROUND OPENING FOR WATER INFILTRATION RESISTANCE ETC.
CONDITIONS NOT SHOWN IN THIS DRAWING ARE TO BE ANALYZED SEPARATELY, AND TO BE REVIEWED BY BUILDING OFFICIAL.

DESIGN LOADS SHOWN ARE BASED ON 'ALLOWABLE STRESS DESIGN (ASD)'.

MANUFACTURER'S LABEL SHALL BE LOCATED ON A READILY VISIBLE LOCATION IN ACCORDANCE WITH SECTION 1709.9.3 OF FLORIDA BUILDING CODE. LABELING TO COMPLY WITH SECTION 1709.9.2.

TYPICAL ELEVATIONS
TESTED UNITS

THESE WINDOWS ARE RATED FOR SMALL MISSILE IMPACT.
F.B.C. APPROVED IMPACT RESISTANT SHUTTERS REQUIRED FOR INSTALLATIONS UP TO 30 FT. OF GRADE.
SHUTTERS NOT REQD. FOR INSTALLATIONS ABOVE 30 FT. OF GRADE.

A- CONTRACTOR TO BE RESPONSIBLE FOR THE SELECTION, PURCHASE AND INSTALLATION OF THIS PRODUCT BASED ON THIS PRODUCT EVALUATION PROVIDED HE/SHE DOES NOT DEVIATE FROM THE CONDITIONS DETAILED ON THIS DOCUMENT.

B- THIS PRODUCT EVALUATION DOCUMENT WILL BE CONSIDERED INVALID IF ALTERED BY ANY MEANS.

C- SITE SPECIFIC PROJECTS SHALL BE PREPARED BY A FLORIDA REGISTERED ENGINEER OR ARCHITECT WHICH WILL BECOME THE ENGINEER OF RECORD (E.O.R.) FOR THE PROJECT AND WHO WILL BE RESPONSIBLE FOR THE PROPER USE OF THE P.E.D. ENGINEER OF RECORD, ACTING AS A DELEGATED ENGINEER TO THE P.E.D. ENGINEER SHALL SUBMIT TO THIS LATTER THE SITE SPECIFIC DRAWINGS FOR REVIEW.

D- THIS P.E.D. SHALL BEAR THE DATE AND ORIGINAL SEAL AND SIGNATURE OF THE PROFESSIONAL ENGINEER OF RECORD THAT PREPARED IT.

Sealed: 7/24/2023

FL #20359

JALAL FAROOQ
LICENSE
No. 61223
STATE OF FLORIDA
PROFESSIONAL ENGINEER

AL-FAROOQ CORPORATION
ENGINEERS & PRODUCT DEVELOPMENT
9360 SUNSET DRIVE, SUITE 220
MIAMI, FLORIDA 33173 (C.A.N. 3538)
TEL. (305) 264-8100 FAX. (305) 262-6978

COMP-ANL\W16-28MG

MG-300 ALUM HORIZ. ROLLING WDW. (S.M.I.)

MR-GLASS DOORS & WINDOWS MANUFACTURING, LLC
8051 N.W. 79th Place
Medley, FL. 33166
Tel. (305) 764-3963 Fax. (305) 470-8285

revisions:			
no	date	by	description
A	01.12.18		UPDATED TO 2017 FBC
B	07.24.20		UPDATED TO 2020 FBC
C	07.18.23		UPDATED TO 2023 FBC

date: 04-15-16
scale: 1/2"=1'-0"
dr. by: TARIQ
chk. by:

drawing no.
W16-28

sheet 1 of 8

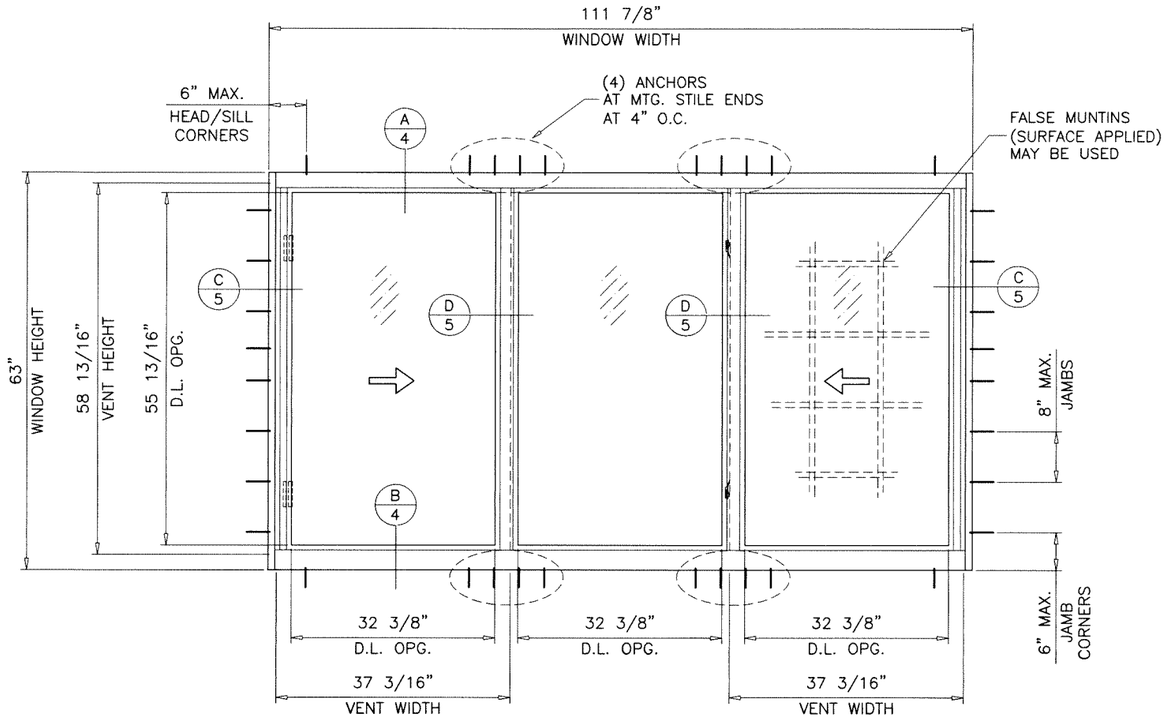

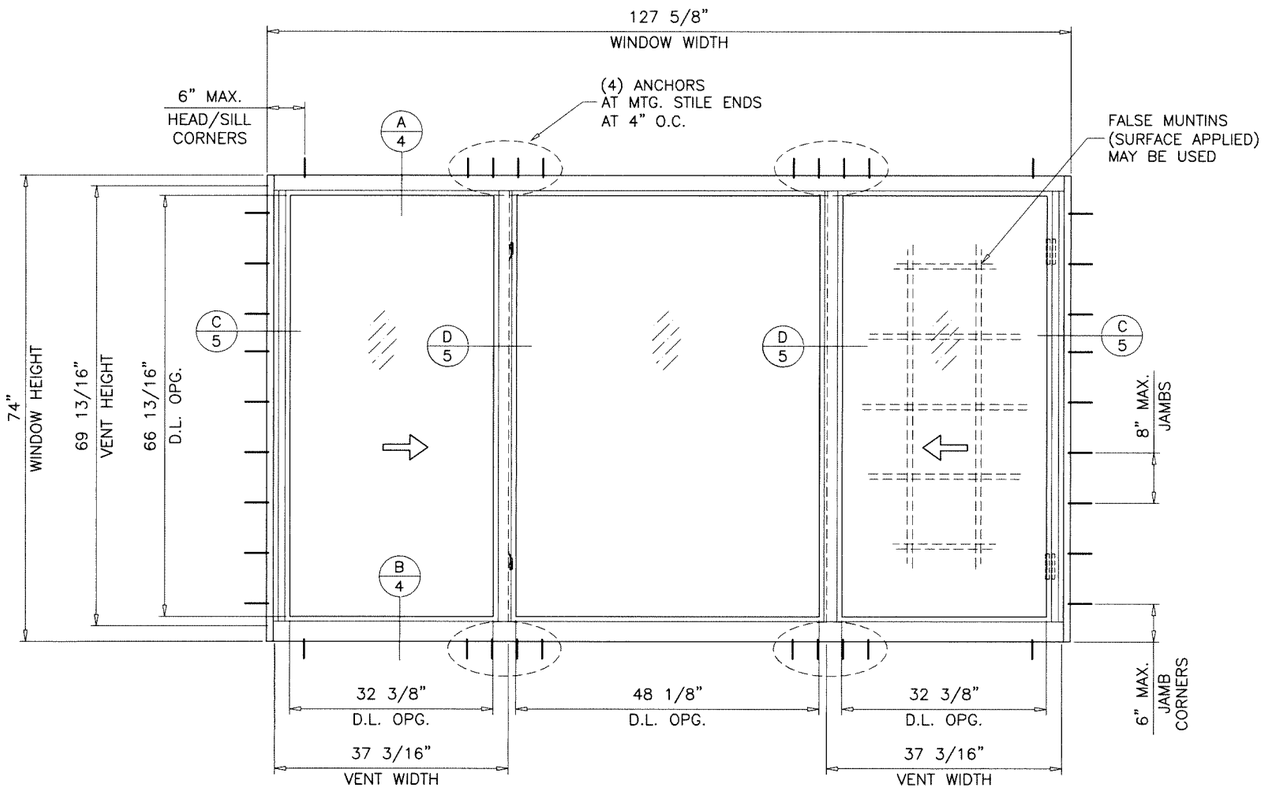

TYPICAL ELEVATIONS
TESTED UNITS

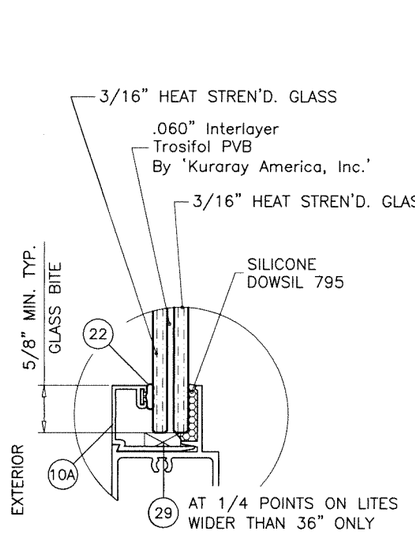

GLASS TYPE 'A'
7/16" OVERALL LAM. GLASS

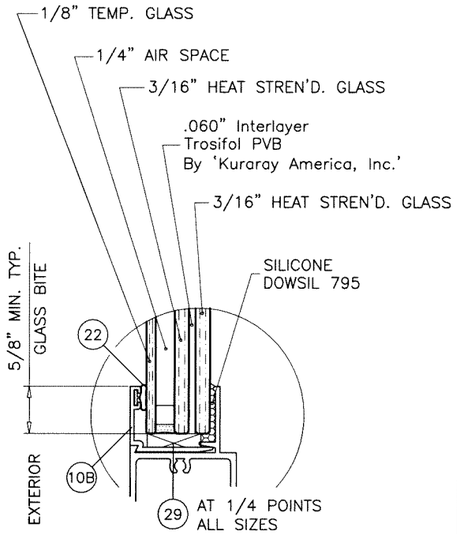

GLASS TYPE 'A1'
7/8" OVERALL INSUL. LAM. GLASS

GLAZING OPTIONS

1/4" AIR SPACE CONSISTING OF:
'DURASEAL' EDGE SEAL SYSTEM
BY 'QUANEX'

Sealed: 7/24/2023

JALAL FAROOQ
LICENSE
No. 81223
STATE OF FLORIDA
PROFESSIONAL ENGINEER

FL #20359

AL-FAROOQ CORPORATION
ENGINEERS & PRODUCT DEVELOPMENT
9360 SUNSET DRIVE, SUITE 220
MIAMI, FLORIDA 33173 (C.A.N. 3538)
TEL. (305) 264-8100 FAX. (305) 262-6978

COMP-ANL\W16-28MG

MG-300 ALUM HORIZ. ROLLING WDW. (S.M.I.)

MR-GLASS DOORS & WINDOWS MANUFACTURING, LLC
8051 N.W. 79th Place
Medley, FL. 33166
Tel. (305) 764-3963
Fax. (305) 470-8285

revisions:

no	date	by	description

date: 04-15-16
scale: 1/2"=1'-0"
dr. by: TARIQ
chk. by:

drawing no. W16-28

sheet 2 of 8

DESIGN LOAD CAPACITY – PSF (XO OR OX SIZES)			
FRAME DIMS.		GLASS TYPES 'A' & 'A1'	
WIDTH	HEIGHT	EXT.(+)	INT.(–)
26–1/2"	26"	90.0	140.0
37"		90.0	140.0
53–1/8"		90.0	140.0
63"		90.0	140.0
74"		90.0	140.0
26–1/2"	38–3/8"	90.0	140.0
37"		90.0	140.0
53–1/8"		90.0	140.0
63"		90.0	140.0
74"		90.0	140.0
26–1/2"	50–5/8"	90.0	140.0
37"		90.0	140.0
53–1/8"		90.0	140.0
63"		90.0	140.0
74"		90.0	140.0
26–1/2"	63"	90.0	140.0
37"		90.0	140.0
53–1/8"		90.0	140.0
63"		90.0	140.0
74"		90.0	125.0
24"	24"	90.0	140.0
36"		90.0	140.0
48"		90.0	140.0
60"		90.0	140.0
72"		90.0	140.0
24"	36"	90.0	140.0
36"		90.0	140.0
48"		90.0	140.0
60"		90.0	140.0
72"		90.0	140.0
24"	48"	90.0	140.0
36"		90.0	140.0
48"		90.0	140.0
60"		90.0	140.0
72"		90.0	140.0
24"	60"	90.0	140.0
36"		90.0	140.0
48"		90.0	140.0
60"		90.0	140.0
72"		90.0	136.1

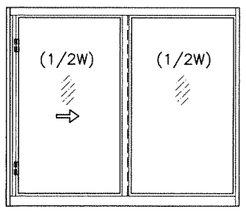

OPERATING VENTS TO BE 1/2 OF THE WDW. WIDTH

'XO OR OX'

DESIGN LOAD CAPACITY – PSF (XO OR OX SIZES)			
FRAME DIMS.		GLASS TYPES 'A' & 'A1'	
WIDTH	HEIGHT	EXT.(+)	INT.(–)
55–1/2"	26"	90.0	140.0
79–11/16"		90.0	140.0
83–1/4"		90.0	140.0
55–1/2"	38–3/8"	90.0	140.0
79–11/16"		90.0	140.0
83–1/4"		90.0	140.0
55–1/2"	50–5/8"	90.0	140.0
55–1/2"	63"	90.0	140.0
54"	24"	90.0	140.0
63"		90.0	140.0
72"		90.0	140.0
81"		90.0	140.0
54"	36"	90.0	140.0
63"		90.0	140.0
72"		90.0	140.0
81"		90.0	140.0
54"	48"	90.0	140.0
63"		90.0	140.0
72"		90.0	140.0
54"	60"	90.0	140.0

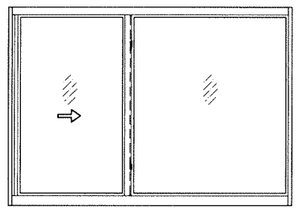

OPERATING VENTS TO BE 1/4 TO 1/3 OF THE WDW. WIDTH

'XO OR OX'

DESIGN LOAD CAPACITY – PSF (XOX SIZES)			
FRAME DIMS.		GLASS TYPES 'A' & 'A1'	
WIDTH	HEIGHT	EXT.(+)	INT.(–)
74"	26"	90.0	140.0
106–1/4"		90.0	140.0
111"		90.0	140.0
74"	38–3/8"	90.0	140.0
106–1/4"		90.0	140.0
111"		90.0	140.0
74"	50–5/8"	90.0	140.0
106–1/4"		90.0	140.0
111"		90.0	140.0
74"	63"	90.0	140.0
106–1/4"		90.0	129.0
111"		90.0	125.7
72"	24"	90.0	140.0
84"		90.0	140.0
96"		90.0	140.0
108"		90.0	140.0
72"	36"	90.0	140.0
84"		90.0	140.0
96"		90.0	140.0
108"		90.0	140.0
72"	48"	90.0	140.0
84"		90.0	140.0
96"		90.0	140.0
108"		90.0	140.0
72"	60"	90.0	140.0
84"		90.0	140.0
96"		90.0	140.0
108"		90.0	136.5

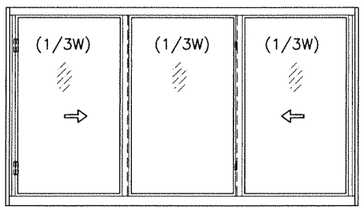

OPERATING VENTS TO BE 1/3 OF THE WDW. WIDTH

'XOX'

DESIGN LOAD CAPACITY – PSF (XOX SIZES)			
FRAME DIMS.		GLASS TYPES 'A' & 'A1'	
WIDTH	HEIGHT	EXT.(+)	INT.(–)
74"	26"	90.0	140.0
106–1/4"		90.0	140.0
111"		90.0	140.0
74"	38–3/8"	90.0	140.0
106–1/4"		90.0	140.0
111"		90.0	140.0
74"	50–5/8"	90.0	140.0
74"	63"	90.0	140.0
72"	24"	90.0	140.0
84"		90.0	140.0
96"		90.0	140.0
108"		90.0	140.0
72"	36"	90.0	140.0
84"		90.0	140.0
96"		90.0	140.0
108"		90.0	140.0
72"	48"	90.0	140.0
84"		90.0	140.0
96"		90.0	140.0
72"	60"	90.0	140.0

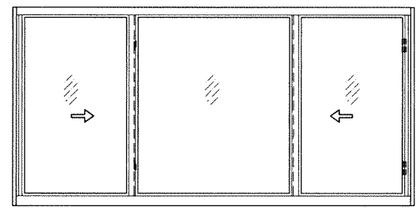

OPERATING VENTS TO BE 1/4 TO 1/3 OF THE WDW. WIDTH

'XOX'

NOTE:
GLASS CAPACITIES ON THIS SHEET ARE BASED ON ASTM E1300–09 (3 SEC. GUSTS) AND FLORIDA BUILDING COMMISSION DECLARATORY STATEMENT DCA05–DEC–219

Sealed: 7/24/2023

JALAL FAROOQ LICENSE No. 61223 STATE OF FLORIDA PROFESSIONAL ENGINEER

FL #20359

AL-FAROOQ CORPORATION
ENGINEERS & PRODUCT DEVELOPMENT
9360 SUNSET DRIVE, SUITE 220
MIAMI, FLORIDA 33173 (C.A.N. 3538)
TEL. (305) 264-8100 FAX. (305) 262-6978

COMP–ANL\W16–28MG

MG–300 ALUM HORIZ. ROLLING WDW. (S.M.I.)

MR–GLASS DOORS & WINDOWS MANUFACTURING, LLC
8051 N.W. 79th Place
Medley, FL. 33166
Tel. (305) 764–3963 Fax. (305) 470–8285

revisions:

no	date	by	description

date: 04–15–16
scale: –
dr. by: TARIQ
chk. by:

drawing no. W16–28

sheet 3 of 8

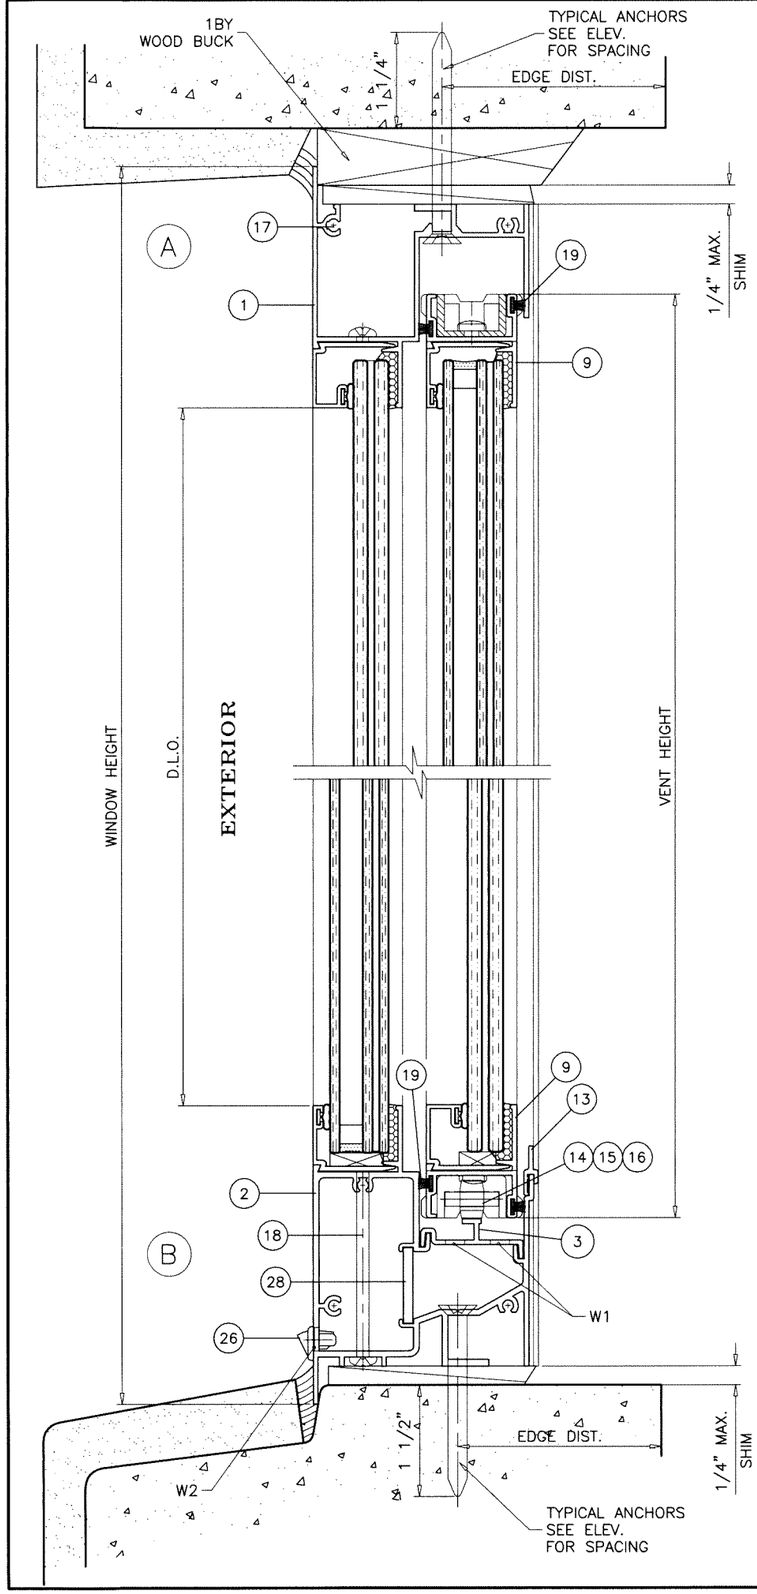

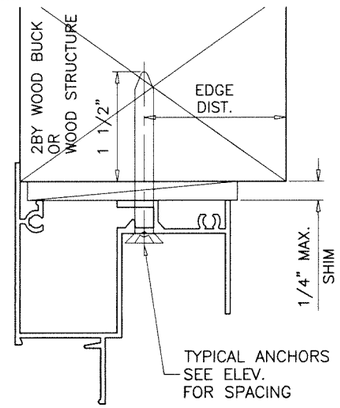

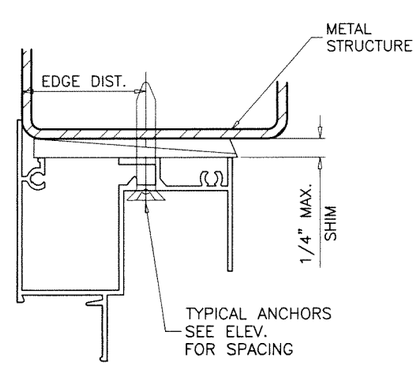

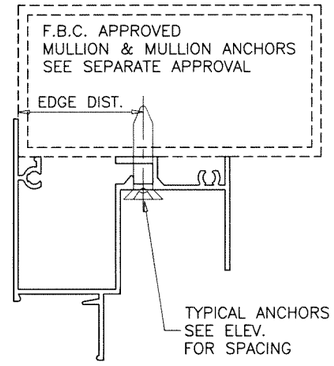

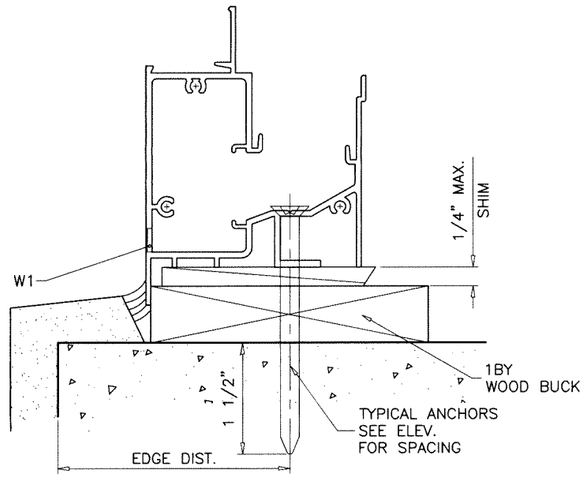

WOOD BUCKS AND METAL STRUCTURE NOT BY 'MR-GLASS' MUST SUSTAIN LOADS IMPOSED BY GLAZING SYSTEM AND TRANSFER THEM TO THE BUILDING STRUCTURE.

WEEPHOLES:

W1 = 1" X 1/4" WEEPHOLES AT 2-1/4" FROM EACH END

W2 = 1-3/4" X 3/8" WEEPHOLES AT 5-1/2" FROM EACH END WITH PLASTIC BAFFLE

SEALANTS:

ALL FRAME CORNERS, FIXED MEETING RAIL TRACK INSERT AT EACH END AND INSTALLATION SCREWS IN SILL SEALED WITH ALUMINUM COLORED SEALANT.

TYPICAL ANCHORS: SEE ELEV. FOR SPACING

1/4" DIA. ULTRACON+ BY 'DEWALT' (Fu=164 KSI, Fy=148 KSI)

INTO 2BY WOOD BUCKS OR WOOD STRUCTURES
1-1/2" MIN. PENETRATION INTO WOOD (HEAD/SILL/JAMBS)

THRU 1BY BUCKS INTO CONC. OR BLOCKS
1-1/4" MIN. EMBED INTO CONCRETE (HEAD/SILL/JAMBS)
1-1/4" MIN. EMBED INTO BLOCKS (JAMBS)

DIRECTLY INTO CONCRETE OR BLOCKS
1-1/2" MIN. EMBED INTO CONCRETE (HEAD/SILL/JAMBS)
1-1/4" MIN. EMBED INTO BLOCKS (JAMBS)

#14 SMS OR SELF-DRILLING SCREWS (GRADE 2 CRS)

INTO F.B.C. APPROVED MULLIONS
OR
INTO METAL STRUCTURES (HEAD/SILL/JAMBS)
(3) THREADS MIN. TO EXTEND BEYOND METAL THICKNESS
ALUMINUM: 1/8" THK. MIN. (6063-T5 MIN.)
STEEL: 1/8" THK. MIN. (Fy = 36 KSI MIN.)
(STEEL IN CONTACT WITH ALUMINUM TO BE PLATED OR PAINTED)

CRITICAL EDGE DISTANCE

INTO CONCRETE AND BLOCKS = 2-1/2" MIN.
INTO WOOD STRUCTURE = 1" MIN.
INTO METAL STRUCTURE = 3/4" MIN.

WOOD AT HEAD, SILL OR JAMBS SG = 0.55 MIN.
CONCRETE AT HEAD, SILL OR JAMBS f'c = 3000 PSI MIN.
C-90 HOLLOW/FILLED BLOCK AT JAMBS f'm = 2000 PSI MIN.

Sealed: 7/24/2023

JALAL FAROOQ LICENSE No. 81223 STATE OF FLORIDA PROFESSIONAL ENGINEER

FL #20359

AL-FAROOQ CORPORATION
ENGINEERS & PRODUCT DEVELOPMENT
9360 SUNSET DRIVE, SUITE 220
MIAMI, FLORIDA 33173 (C.A.N. 3538)
TEL. (305) 264-8100 FAX. (305) 262-6978

COMP-ANL\W16-28MG

MG-300 ALUM HORIZ. ROLLING WDW. (S.M.I.)

MR-GLASS DOORS & WINDOWS MANUFACTURING, LLC
8051 N.W. 79th Place
Medley, FL. 33166
Tel. (305) 764-3963 Fax. (305) 470-8285

revisions:

no	date	by	description

date: 04-15-16
scale: 1/2" = 1"
dr. by: TARIQ
chk. by:

drawing no. W16-28

sheet 4 of 8

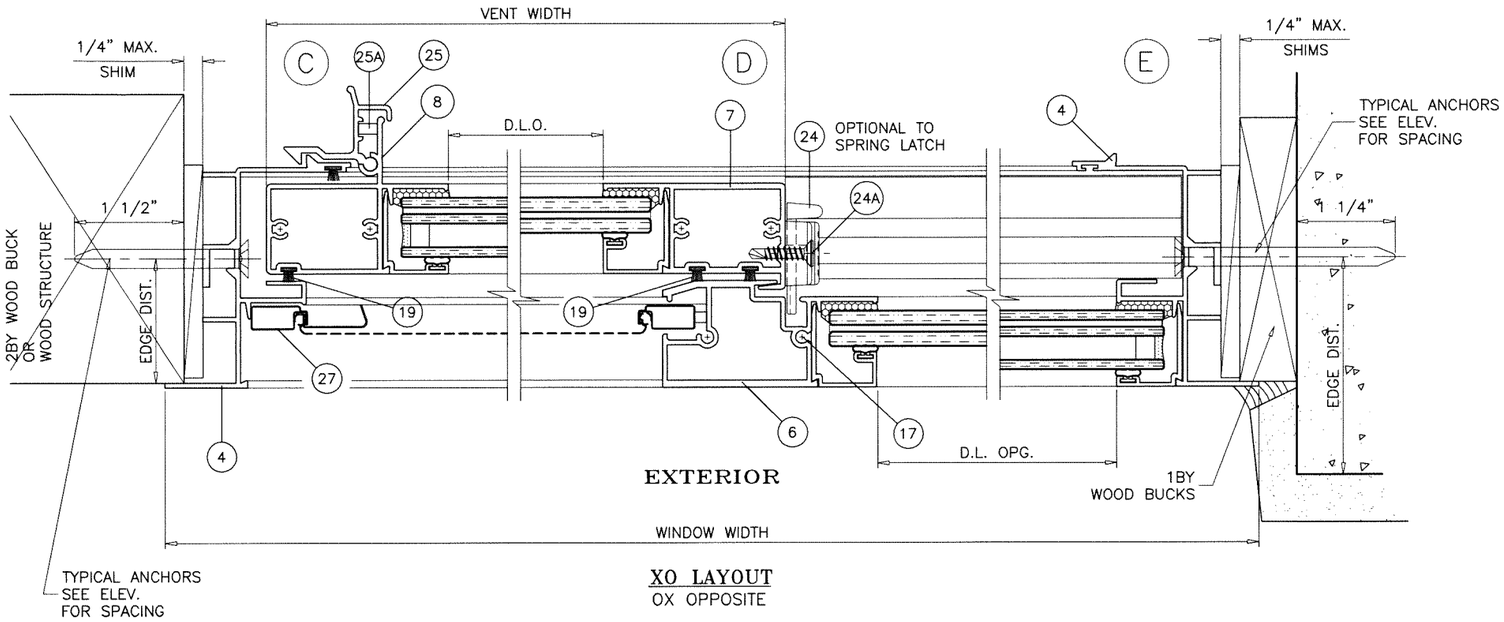

XO LAYOUT
OX OPPOSITE

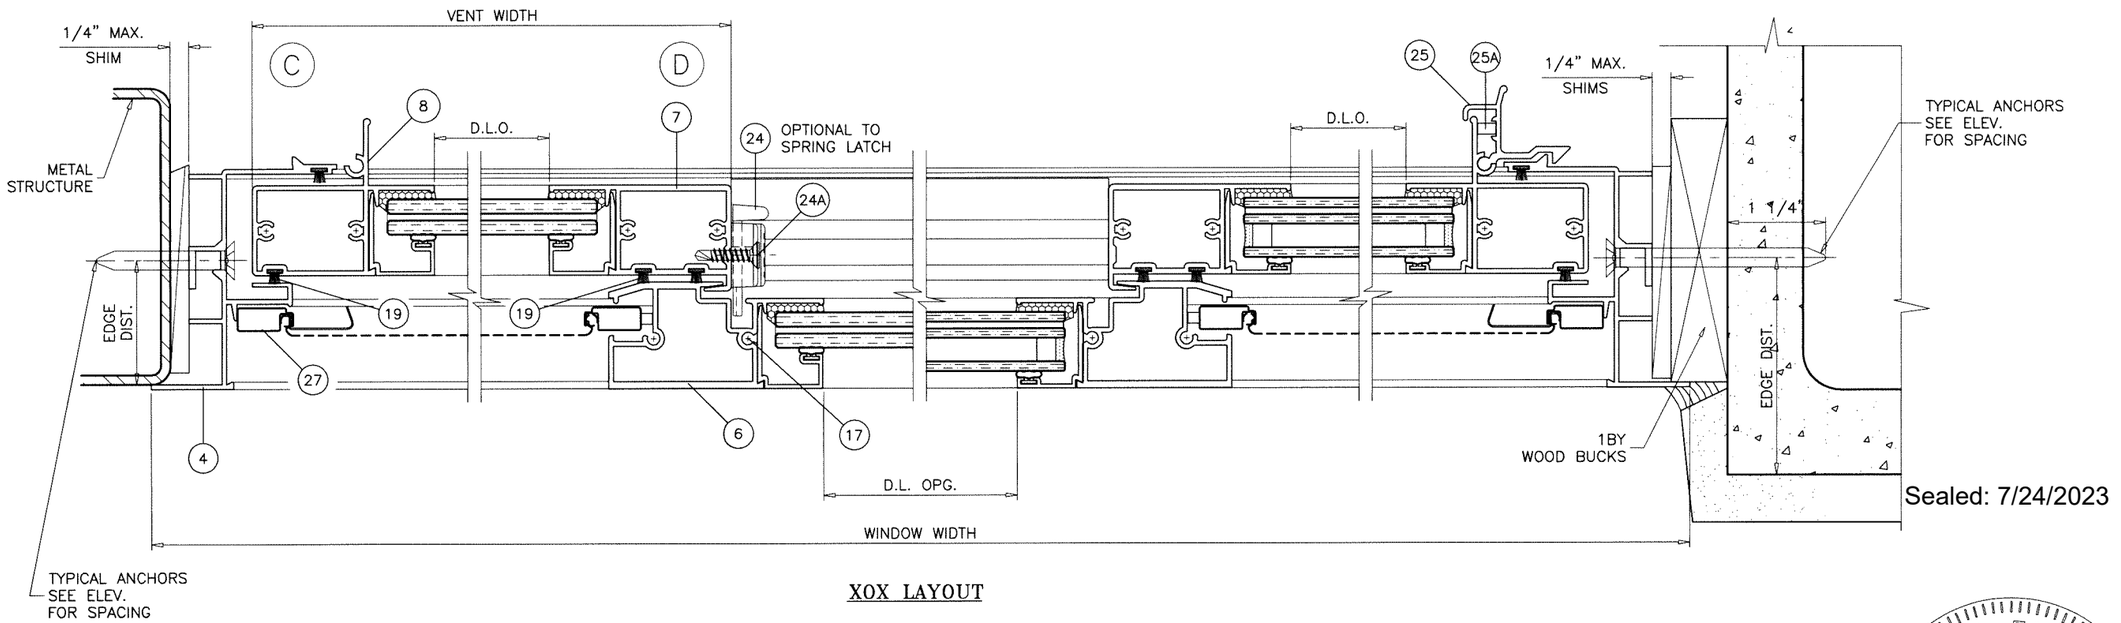

XOX LAYOUT

Sealed: 7/24/2023

FL #20359

AL-FAROOQ CORPORATION
ENGINEERS & PRODUCT DEVELOPMENT
9360 SUNSET DRIVE, SUITE 220
MIAMI, FLORIDA 33173 (C.A.N. 3538)
TEL. (305) 264-8100 FAX. (305) 262-6978

COMP-ANL\W16-28MG

MG-300 ALUM HORIZ. ROLLING WDW. (S.M.I.)

MR-GLASS DOORS & WINDOWS MANUFACTURING, LLC
8051 N.W. 79th Place
Medley, FL. 33166
Tel. (305) 764-3963 Fax. (305) 470-8285

revisions:

no	date	by	description

date: 04-15-16
scale: 1/2" = 1"
dr. by: TARIQ
chk. by:

drawing no.
W16-28

sheet 5 of 8

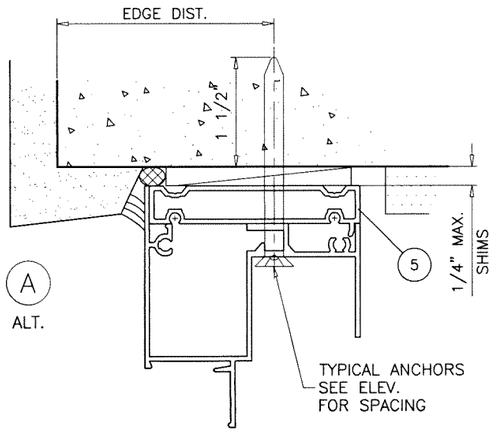

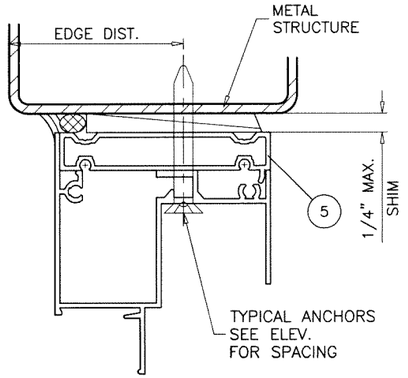

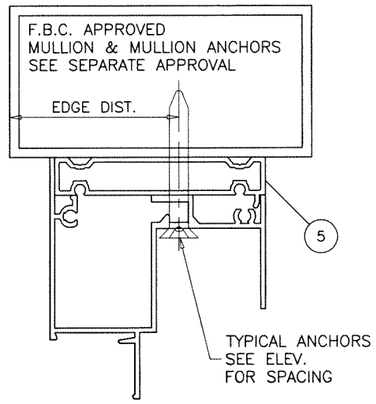

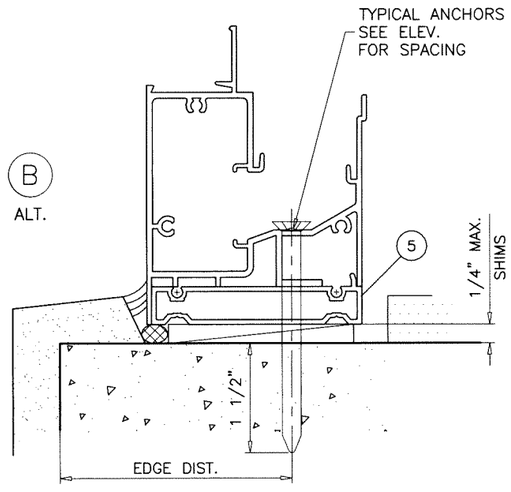

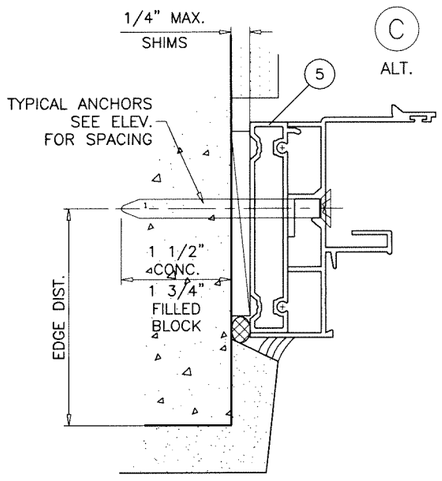

INSTALLATION DETAILS WITH FLUSH FRAME ADAPTER

Sealed: 7/24/2023

JALAL FAROOQ LICENSE No. 81223 STATE OF FLORIDA PROFESSIONAL ENGINEER

FL #20359

AL-FAROOQ CORPORATION
ENGINEERS & PRODUCT DEVELOPMENT
9360 SUNSET DRIVE, SUITE 220
MIAMI, FLORIDA 33173 (C.A.N. 3538)
TEL. (305) 264-8100 FAX. (305) 262-6978

COMP-ANL\W16-28MG

MG-300 ALUM HORIZ. ROLLING WDW. (S.M.I.)

MR-GLASS DOORS & WINDOWS MANUFACTURING, LLC
8051 N.W. 79th Place
Medley, FL. 33166
Tel. (305) 764-3963 Fax. (305) 470-8285

revisions:

no	date	by	description

date: 04-15-16
scale: 1/2" = 1"
dr. by: TARIQ
chk. by:

drawing no. W16-28

sheet 6 of 8

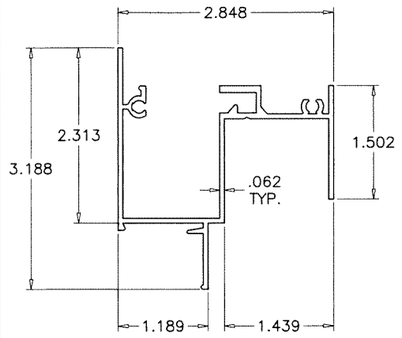

(1) FRAME HEAD

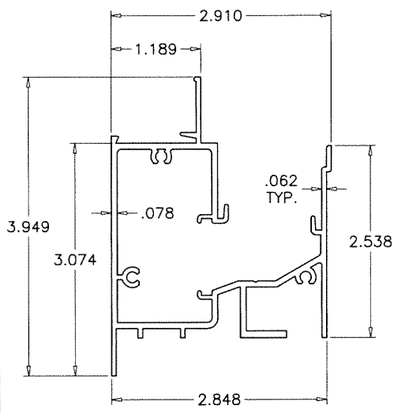

(2) FRAME SILL

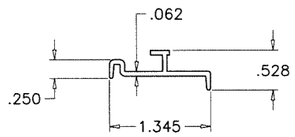

(3) SILL TRACK

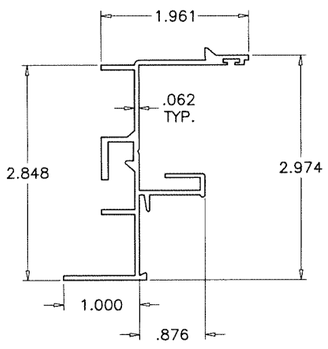

(4) FRAME JAMB

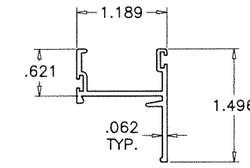

(9) VENT TOP/BOTTOM RAIL

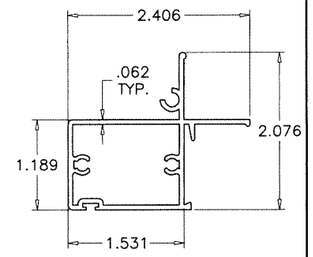

(8) JAMB STILE

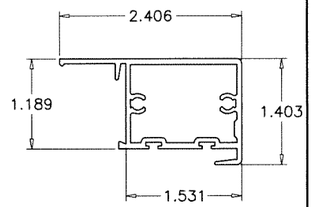

(7) VENT INTERLOCK

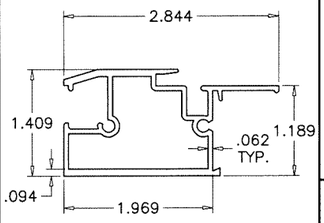

(6) FIXED MTG. RAIL

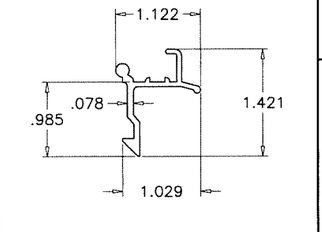

(25) SPRING LOADED LATCH

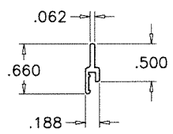

(13) ADD-ON SILL RISER

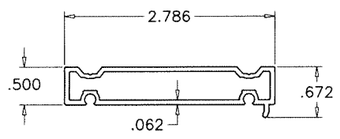

(5) FLUSH FRAME ADAPTER

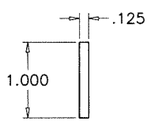

(28) SILL INSERT

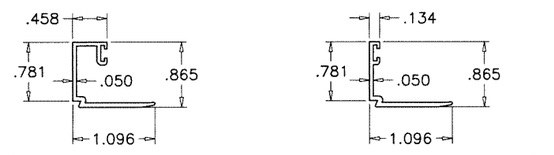

(10A) (10B) GLAZING BEADS

ITEM	PART #	QUANTITY	DESCRIPTION	MATERIAL	MANF./SUPPLIER/REMARKS
1	MG203	1	FRAME HEAD	6063–T6	–
2	MG301	1	FRAME SILL	6063–T6	–
3	MG302	1	SILL TRACK INSERT	6063–T6	–
4	MG303	AS REQD.	FRAME JAMB	6063–T6	–
5	MG212	AS REQD.	FLUSH FRAME ADAPTER	6063–T6	–
6	MG204	1/ VENT	FIXED MTG. RAIL	6063–T6	–
7	MG205	1/ VENT	VENT INTERLOCK	6063–T6	–
8	MG304	1/ VENT	JAMB STILE	6063–T6	–
9	MG207	2/ VENT	TOP AND BOTTOM RAIL	6063–T6	–
10A	MG209	AS REQD.	GLAZING BEAD (7/16" GLASS)	6063–T6	–
10B	MG210	AS REQD.	GLAZING BEAD (INSUL. LAM. GLASS)	6063–T6	–
13	MG305	AS RTEQD.	ADD–ON SILL RISER	6063–T6	–
14	MG321	4/ VENT	ROLLER HOUSING & GUIDE	CELCON	–
15	MG322	2/ VENT	ROLLER	BRASS	–
16	MG323	2/ VENT	ROLLER PIN	ST. STEEL	–
17	#10 X 1"	AS REQD.	FRAME/VENT ASSEMBLY SCREWS	CRS	PH SMS
18	#10 X 3–1/2"	2/ VENT	FIX. RAIL SILL SCREWS (SILL END)	CRS	PH SMS
19	W222322	AS REQD.	FIN SEAL W'STRIPPING	–	ULTRAFAB
22	E202	AS REQD.	GLAZING BEAD BULB	NEOPRENE	ULTRAFAB
24	SL203P	2/ VENT	SWEEP LATCH, AT 10–1/4" FROM EACH END	ZAMAK	SULLIVAN & ASSOC.
24A	#8 X 5/8"	2/ LATCH	LATCH INST. SCREW	ST. STEEL	FH SMS
25	MG211	2/ VENT	SPRING LOADED LATCH	6063–T6	ALTERNATE TO SWEEP LATCH
25A	–	1/ LATCH	LATCH SPRING	ST. STEEL	–
26	–	2/ WDW.	HI–FLOW WEEPER	–	PREFERRED ENGINEERING PRODUCTS
27	–	1/ VENT	5/16" BOX SCREEN	–	OPTIONAL
28	–	AS REQD.	SILL INSERT, 2" LONG	6063–T6	AT MTG. STILE LOCATION
29	–	AS REQD.	SETTING BLOCK AT 1/4 POINTS	EPDM	DUROMETER 80±5 SHORE A

Sealed: 7/24/2023

FL #20359

JALAL FAROOQ LICENSE No. 81223 STATE OF FLORIDA PROFESSIONAL ENGINEER

AL-FAROOQ CORPORATION
ENGINEERS & PRODUCT DEVELOPMENT
9360 SUNSET DRIVE, SUITE 220 (C.A.N. 3538)
MIAMI, FLORIDA 33173 FAX. (305) 262-6978
TEL. (305) 264-8100

COMP–ANL\W16–28MG

MG–300 ALUM HORIZ. ROLLING WDW. (S.M.I.)

MR-GLASS DOORS & WINDOWS MANUFACTURING, LLC
8051 N.W. 79th Place
Medley, FL. 33166
Tel. (305) 764–3963 Fax. (305) 470–8285

revisions:

no	date	by	description

date: 04–15–16
scale: 1/2" = 1"
dr. by: TARIQ
chk. by:

drawing no. W16–28

sheet 7 of 8

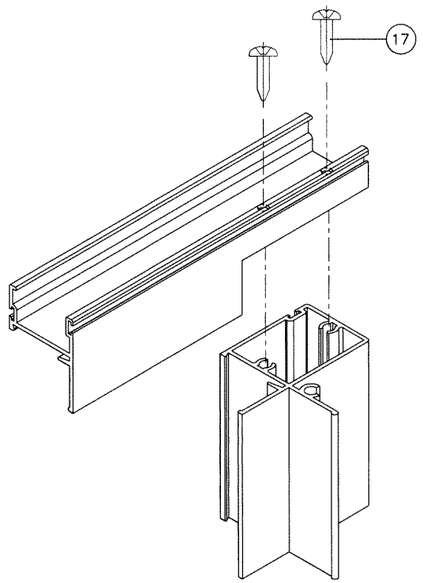

VENT TOP/BOTTOM CORNER

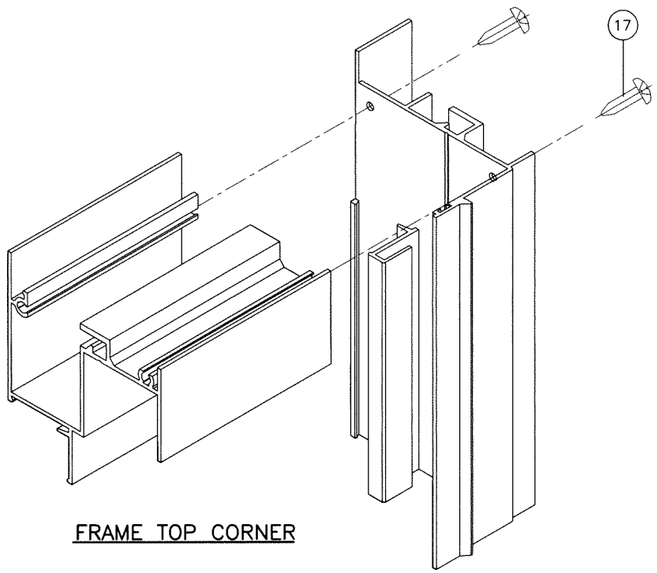

FRAME TOP CORNER

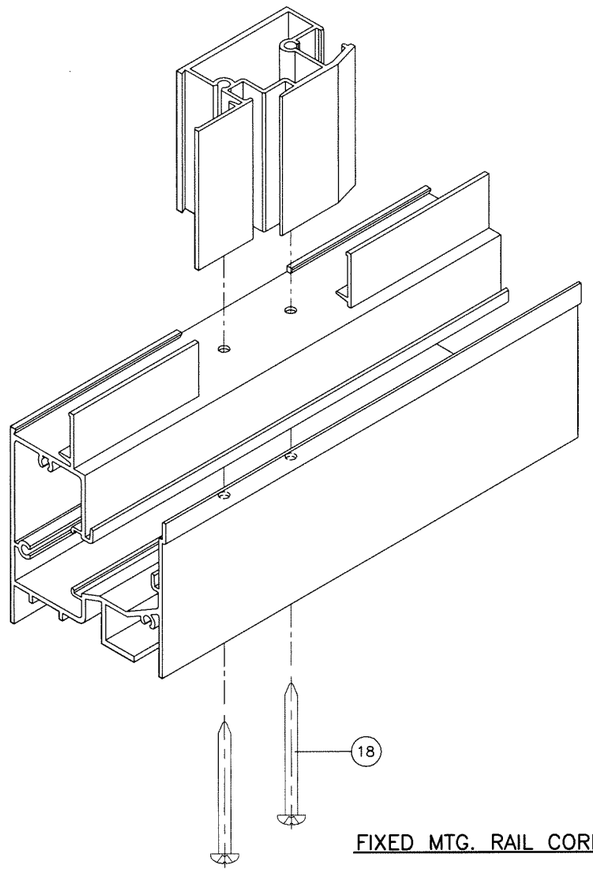

FIXED MTG. RAIL CORNER

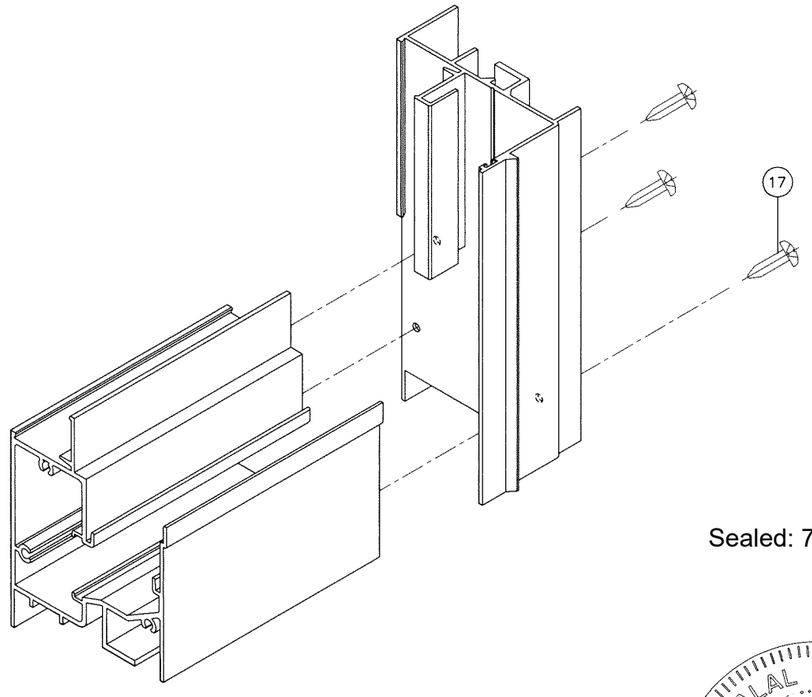

FRAME BOTTOM CORNER

Sealed: 7/24/2023

JALAL FAROOQ LICENSE No. 81223 STATE OF FLORIDA PROFESSIONAL ENGINEER

FL #20359

AL-FAROOQ CORPORATION
ENGINEERS & PRODUCT DEVELOPMENT
9360 SUNSET DRIVE, SUITE 220
MIAMI, FLORIDA 33173 (C.A.N. 3538)
TEL. (305) 264-8100 FAX. (305) 262-6978

COMP-ANL\W16-28MG

MG-300 ALUM HORIZ. ROLLING WDW. (S.M.I.)

MR-GLASS DOORS & WINDOWS MANUFACTURING, LLC
8051 N.W. 79th Place
Medley, FL. 33166
Tel. (305) 764-3963 Fax. (305) 470-8285

revisions:

no	date	by	description

date: 04-15-16
scale: 1/2" = 1"
dr. by: TARIQ
chk. by:

drawing no. W16-28

sheet 8 of 8